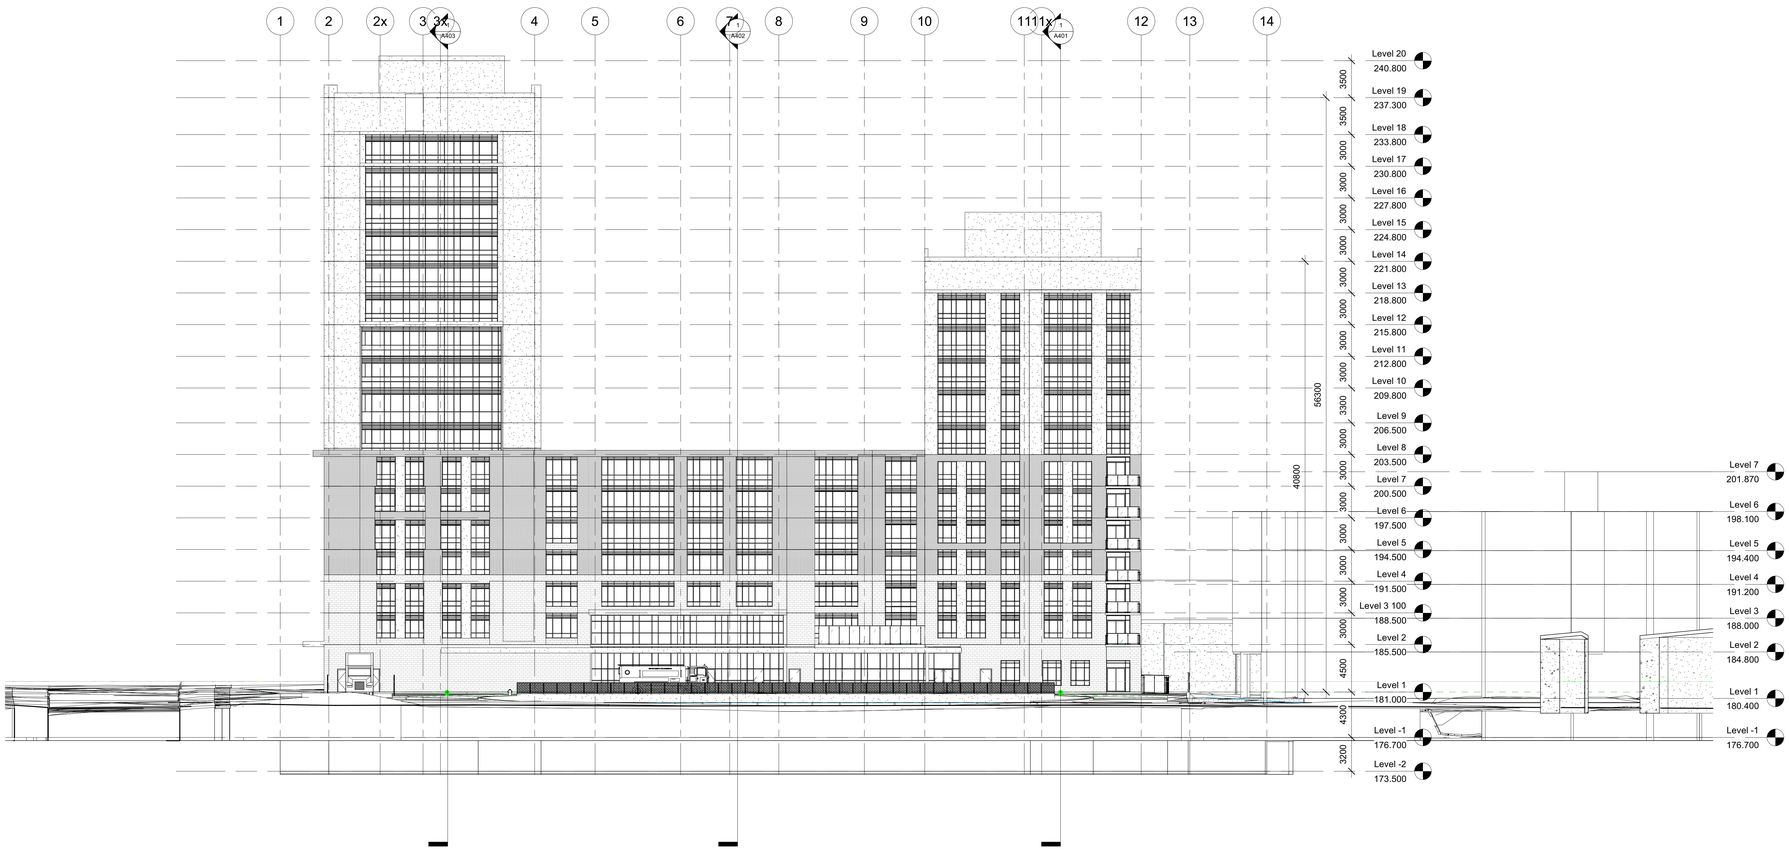

1 WEST
1 : 200

No.	Description	Date
1	REZONING APPLICATION	AUG 13, 21
2	REZONING RESUB. #1	DEC 9, 21

NOTE:
BUILDING MATERIALS/CLADDING SELECTIONS ARE REPRESENTATIVE OF SIZE AND COLOR OF MATERIALS TO BE CHOSEN AT A LATER DATE

ONTARIO ASSOCIATION OF ARCHITECTS
RAMIRI POSSMAN
LICENCE
5061
HOLDER BCDN 3063

YHMSS

5510 MAVIS ROAD
MISSISSAUGA, ON.

YEE HONG

Yee Hong Centre for Geriatric Care c/o Yee Hong Seniors Living

GLOBAL ARCHITECT INC.

6 LESWYN ROAD
TORONTO, ON, M6A 1K2
T: 416-256-4440
F: 416-256-4449

Project number	20-12
Date	February 26, 2021
Drawn by	CM
Checked by	RP

WEST ELEVATION

A302

Scale 1 : 200

12/9/2021 1:41:19 PM