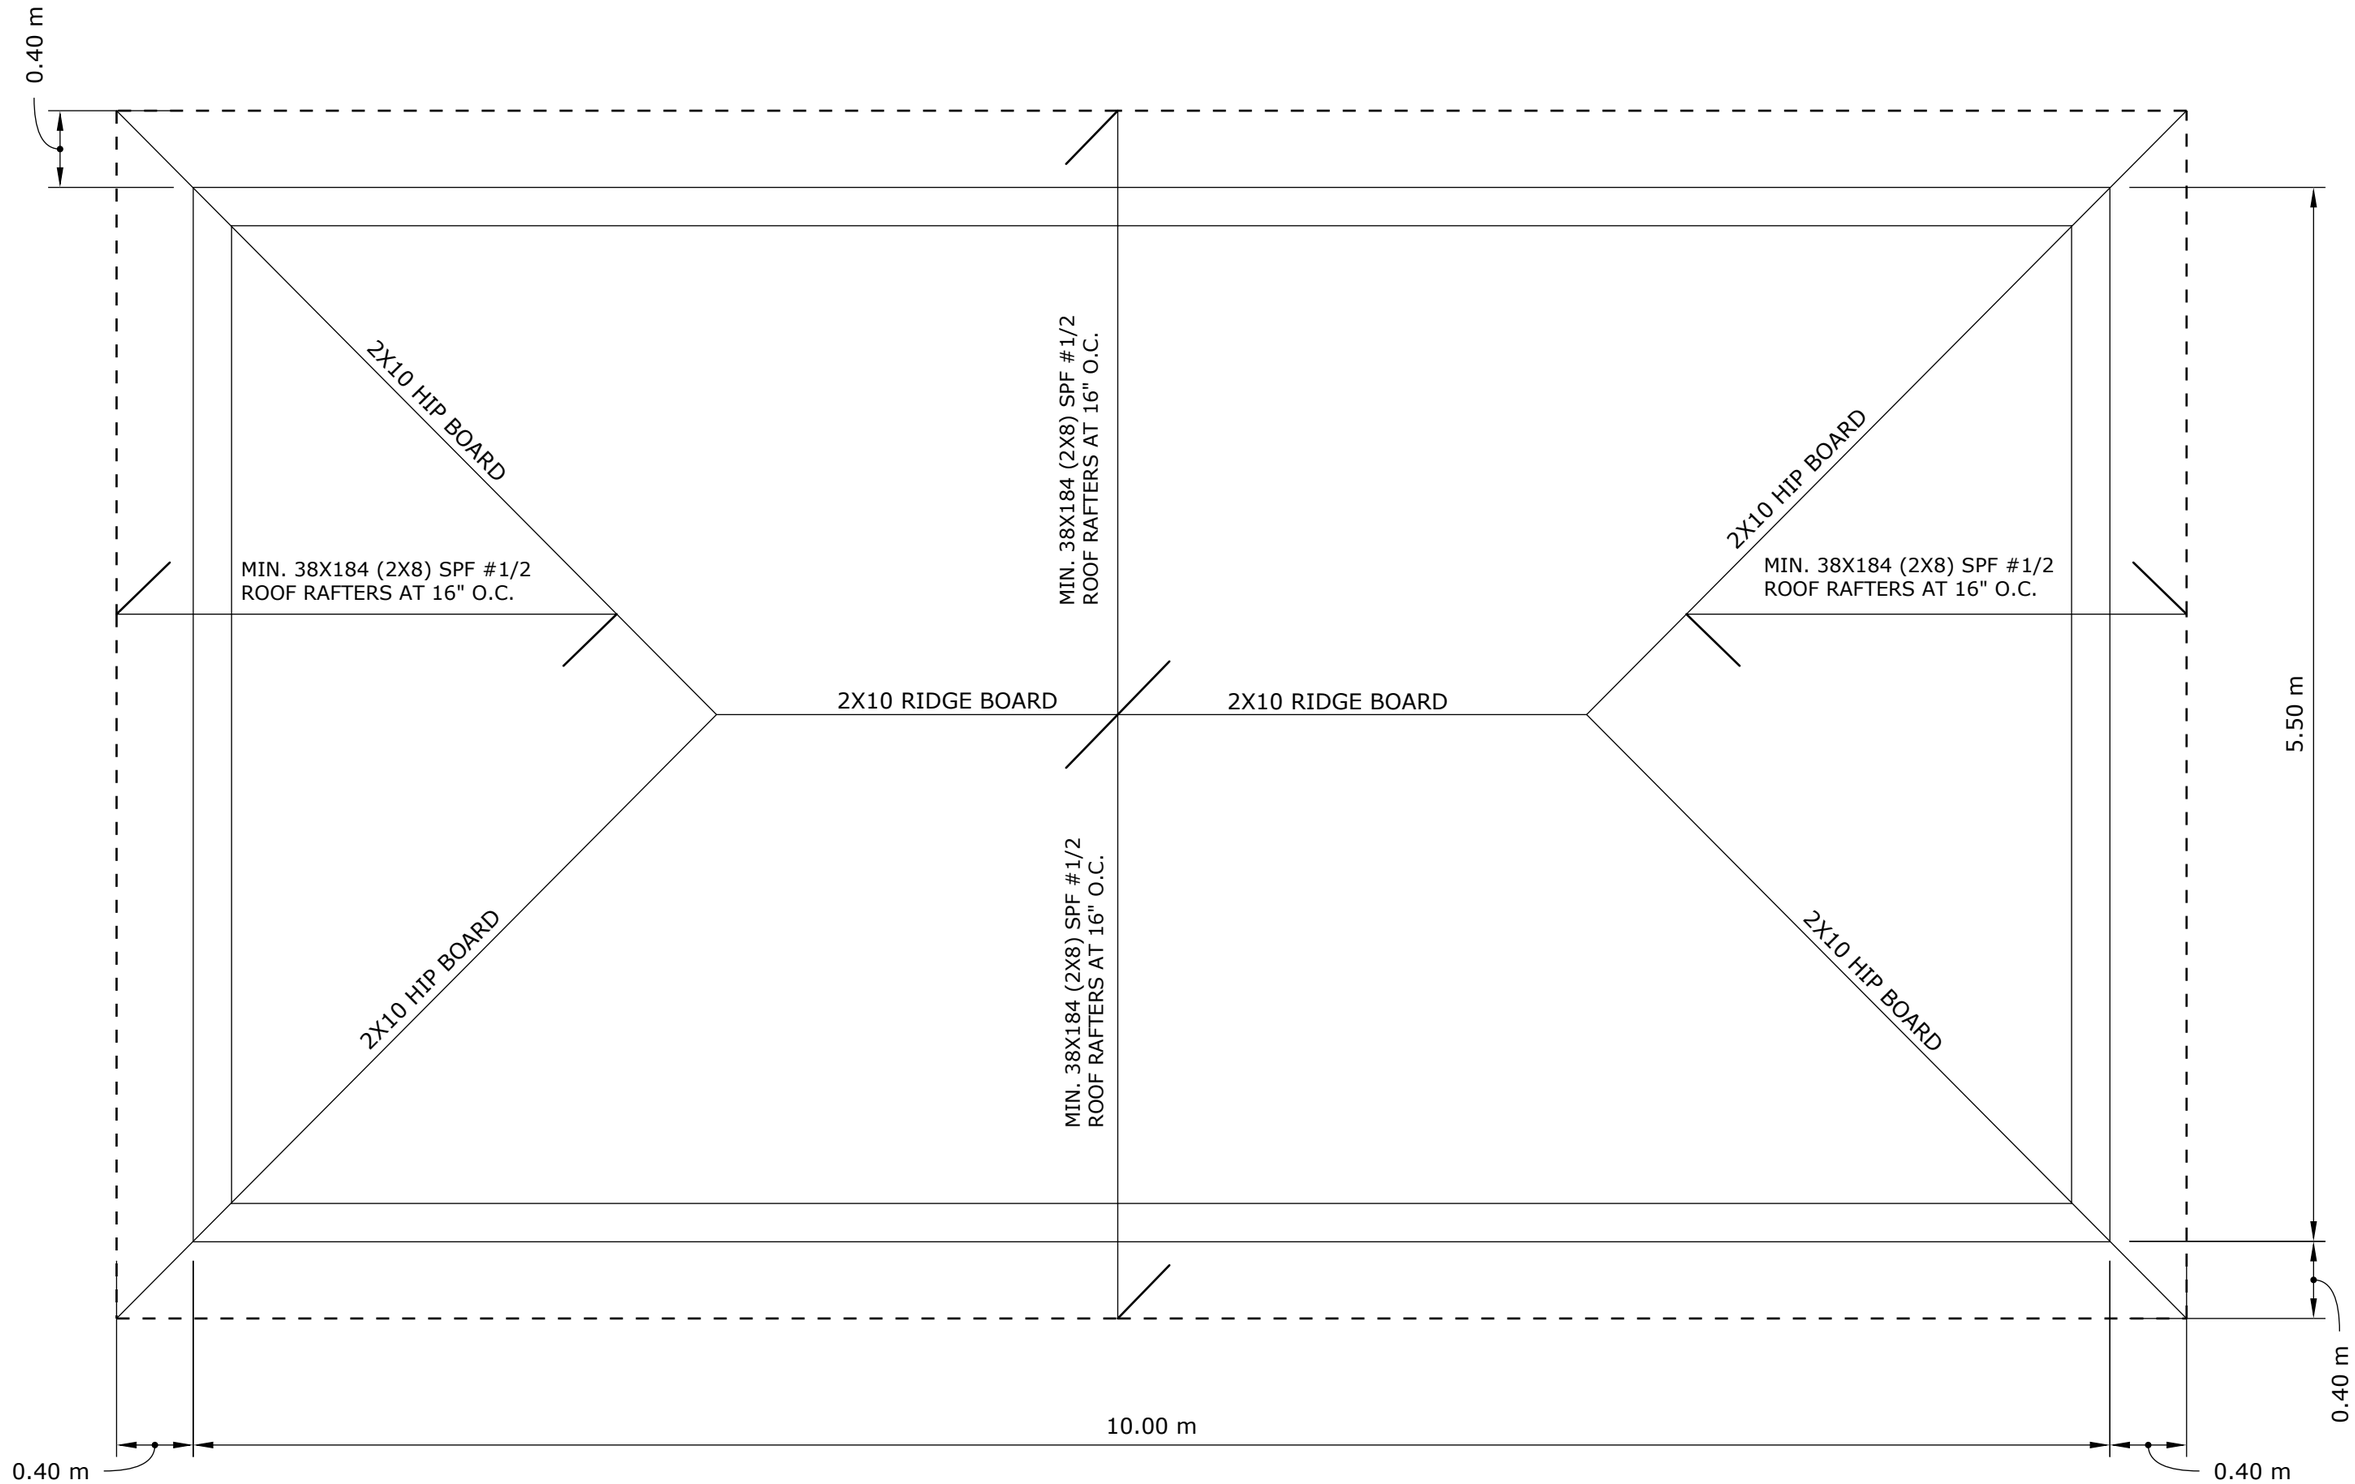

CITY OF MISSISSAUGA
PLANNING AND BUILDING DIVISION
300 CITY CENTRE DRIVE, MISSISSAUGA
905-615-3200

WWW.MISSISSAUGA.CA

MISSISSAUGA

CERTIFIED MODEL PROGRAM - ONE BEDROOM MODEL

VISIT WWW.MISSISSAUGA.CA FOR MORE INFORMATION

ROOF FRAMING PLAN

SCALE: 1:32 (3/8" = 1'-0")

A1.03