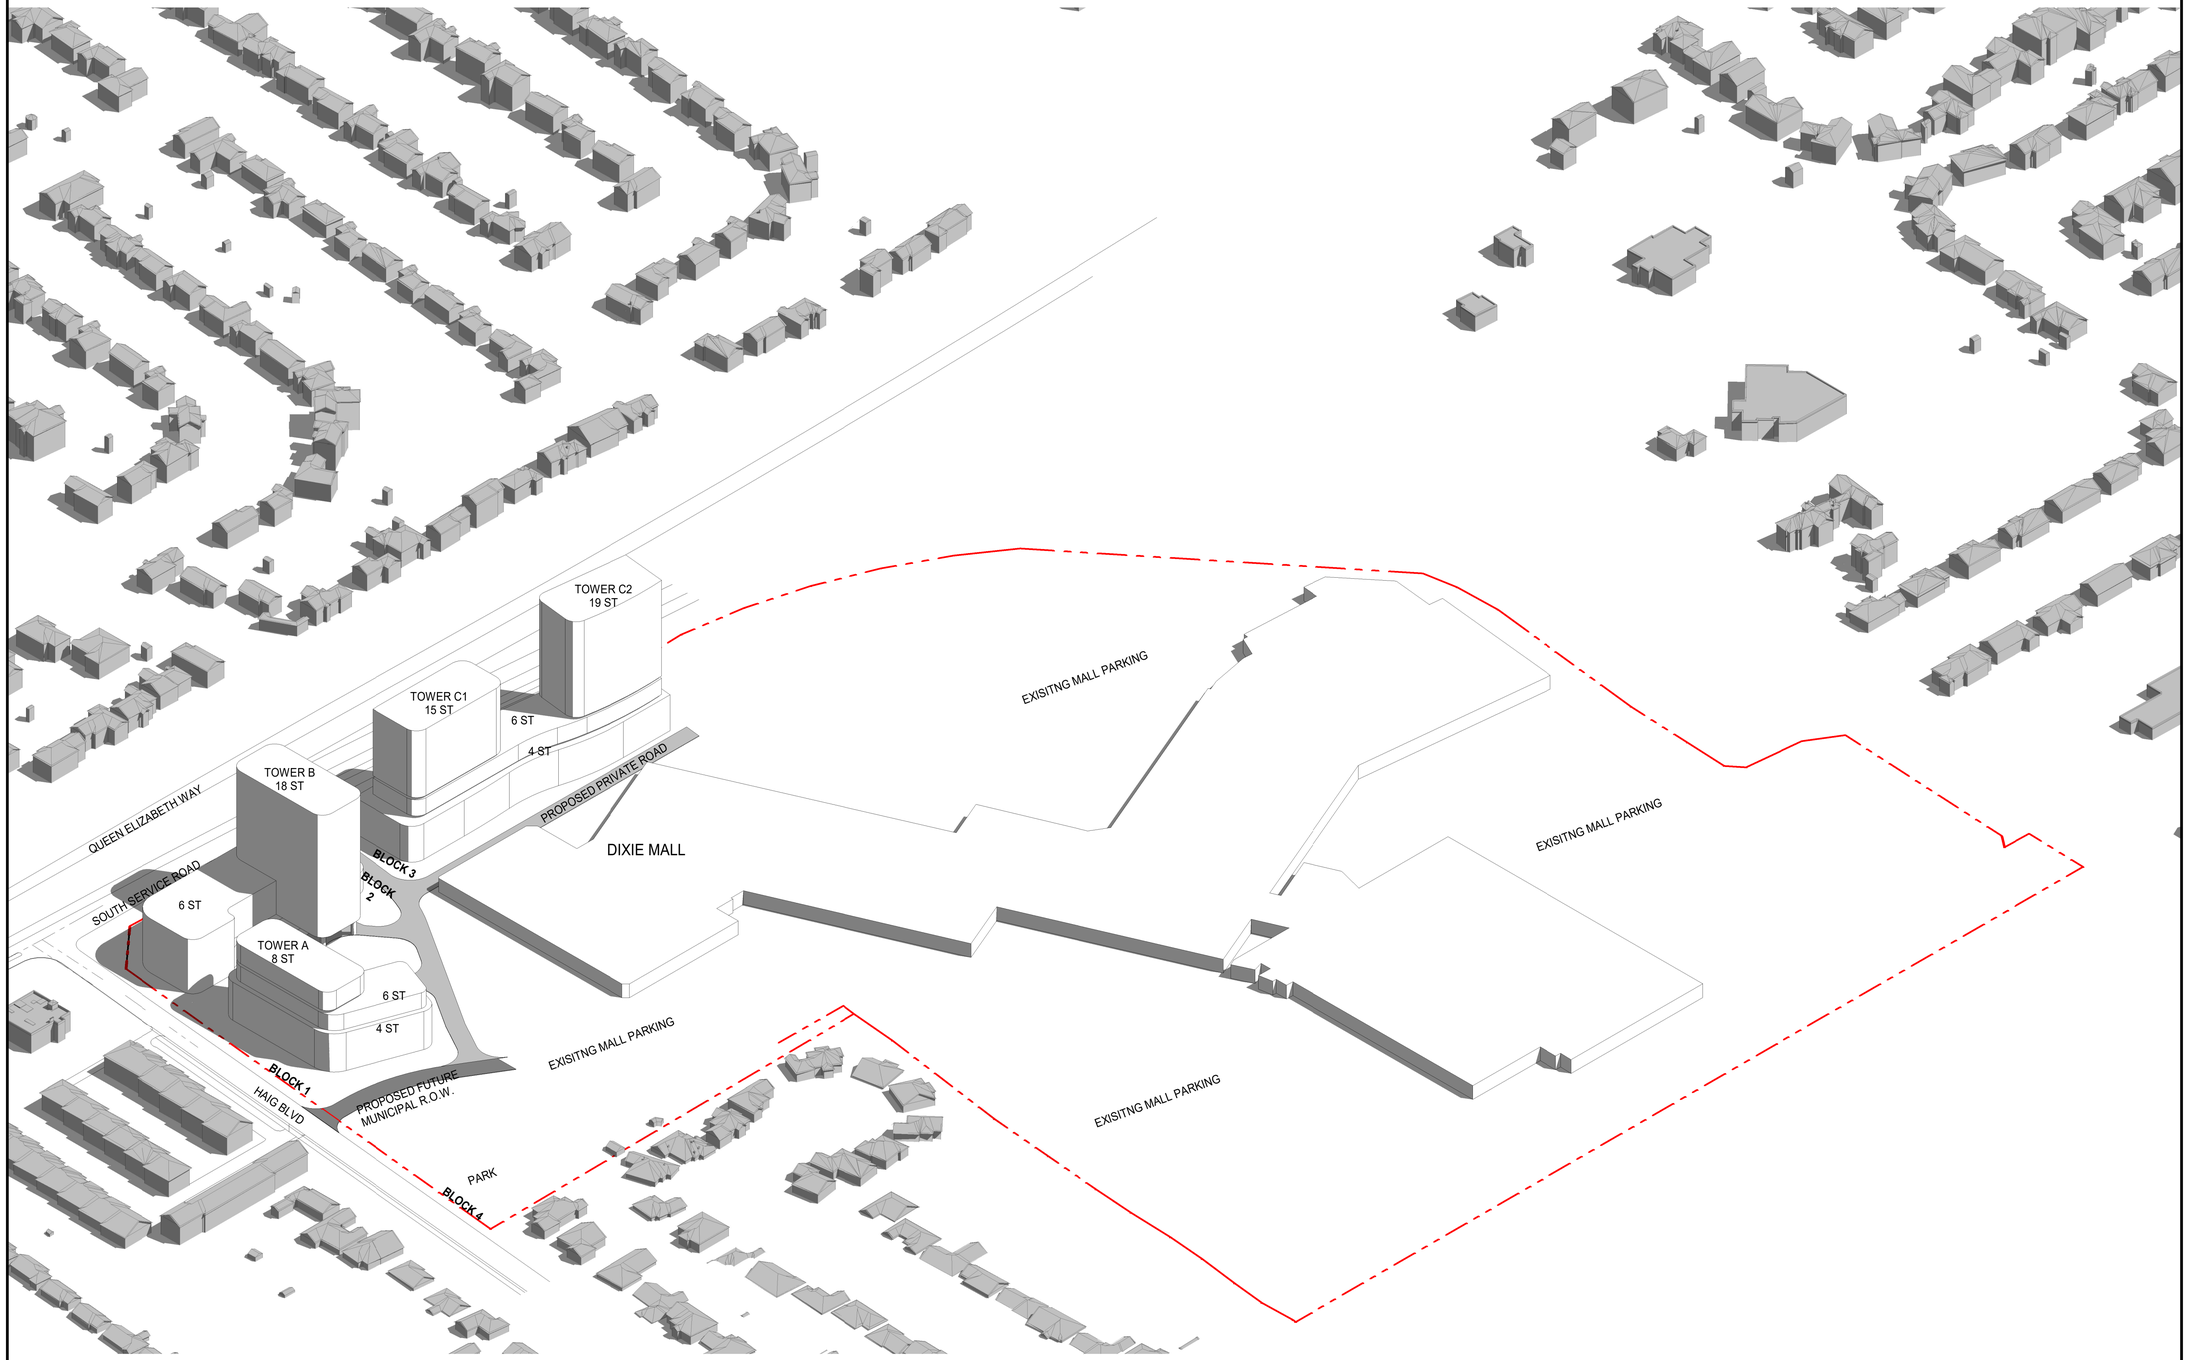

All drawings, specifications, related documents and design are the copyright property of the architect and must be returned upon request. Reproduction of the drawings, specifications, related documents and design in whole or in part is strictly forbidden without the architect's written permission.

Revision	Date
5 ISSUE FOR ZBA/OPA RESUBMIT	2024.03.26

giannone petricone associates
Giannone Petricone Associates Inc. Architects
96 Spadina Avenue, Toronto, Canada M5V 2J6
T 416.591.7788 F 416.591.1293 E mail@gpaia.com

DIXIE MALL
REDEVELOPMENT
1250 South Service Road
Mississauga, ON L5E 3E5

3D SITE MASSING VIEW

DRAWN BY:	Author
CHECKED BY:	Checker
PROJECT START DATE:	12/04/23
PROJECT NO.:	22138
SHEET NUMBER	

A050

PLOT DATE: 2024-04-12 12:36:26 PM