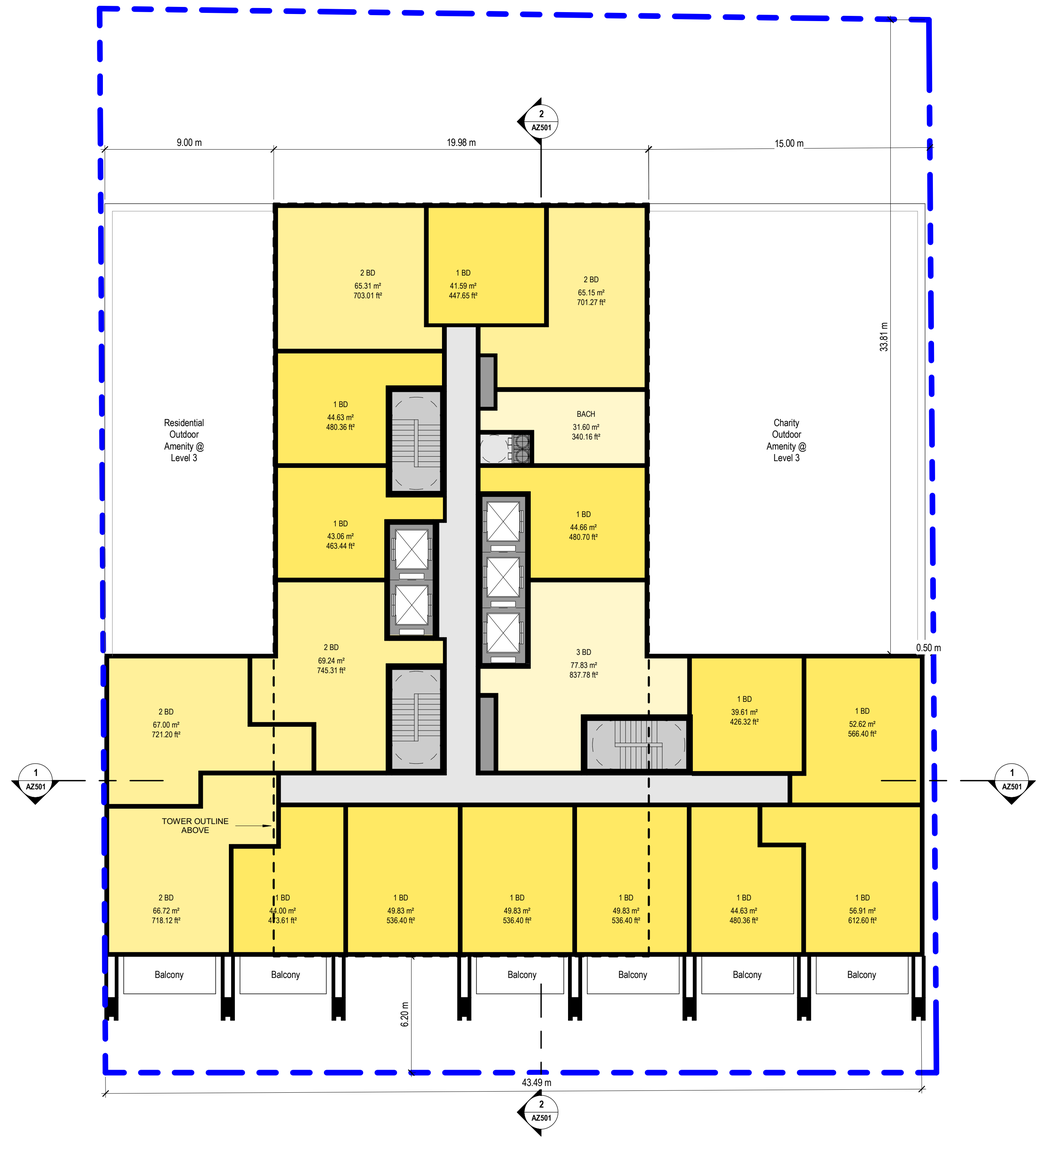


**DRAWING NOT TO BE SCALED**

Contractor must check and verify all dimensions on the job and report any discrepancies to the architect before proceeding with the work.

This drawing shall not be used for construction purposes until signed by the consultant responsible. This drawing, as an instrument of service, is provided by and is the property of Sweeny & Co. Architects.

| ISSUED / REVISED | yy-mm-dd |
|---|---|
| 22-09-14 | ISSUED FOR REZONING |
| 24-07-05 | ISSUED FOR ZBA |


**Sweeny&Co Architects**

134 PETER STREET | SUITE 1601
TORONTO, ONTARIO | M5V 2H2 | CANADA
P: 416-971-6252 | F: 416-971-5420
E: info@sweenyandco.com | www.sweenyandco.com


PROJ. NAME
Dam Charity and Residential
3115 Hurontario St, Mississauga, Ontario

Application No. OZ/OPA 22-24 W7

OWNER
Clearbrook Developments Ltd.

DWG TITLE
Level 04-06 Typical Podium

DATE: 2024-06-04
SCALE : 1 : 150
DRAWN : RM
CHECKED : AG
PROJ. No. : 2106

DWG No.
**AZ207**

C:\Users\pedro\Documents\2106_3115 Hurontario_Central_2024-05-14_Pedro-SWE.rvt

2024-07-10 11:34:15 AM