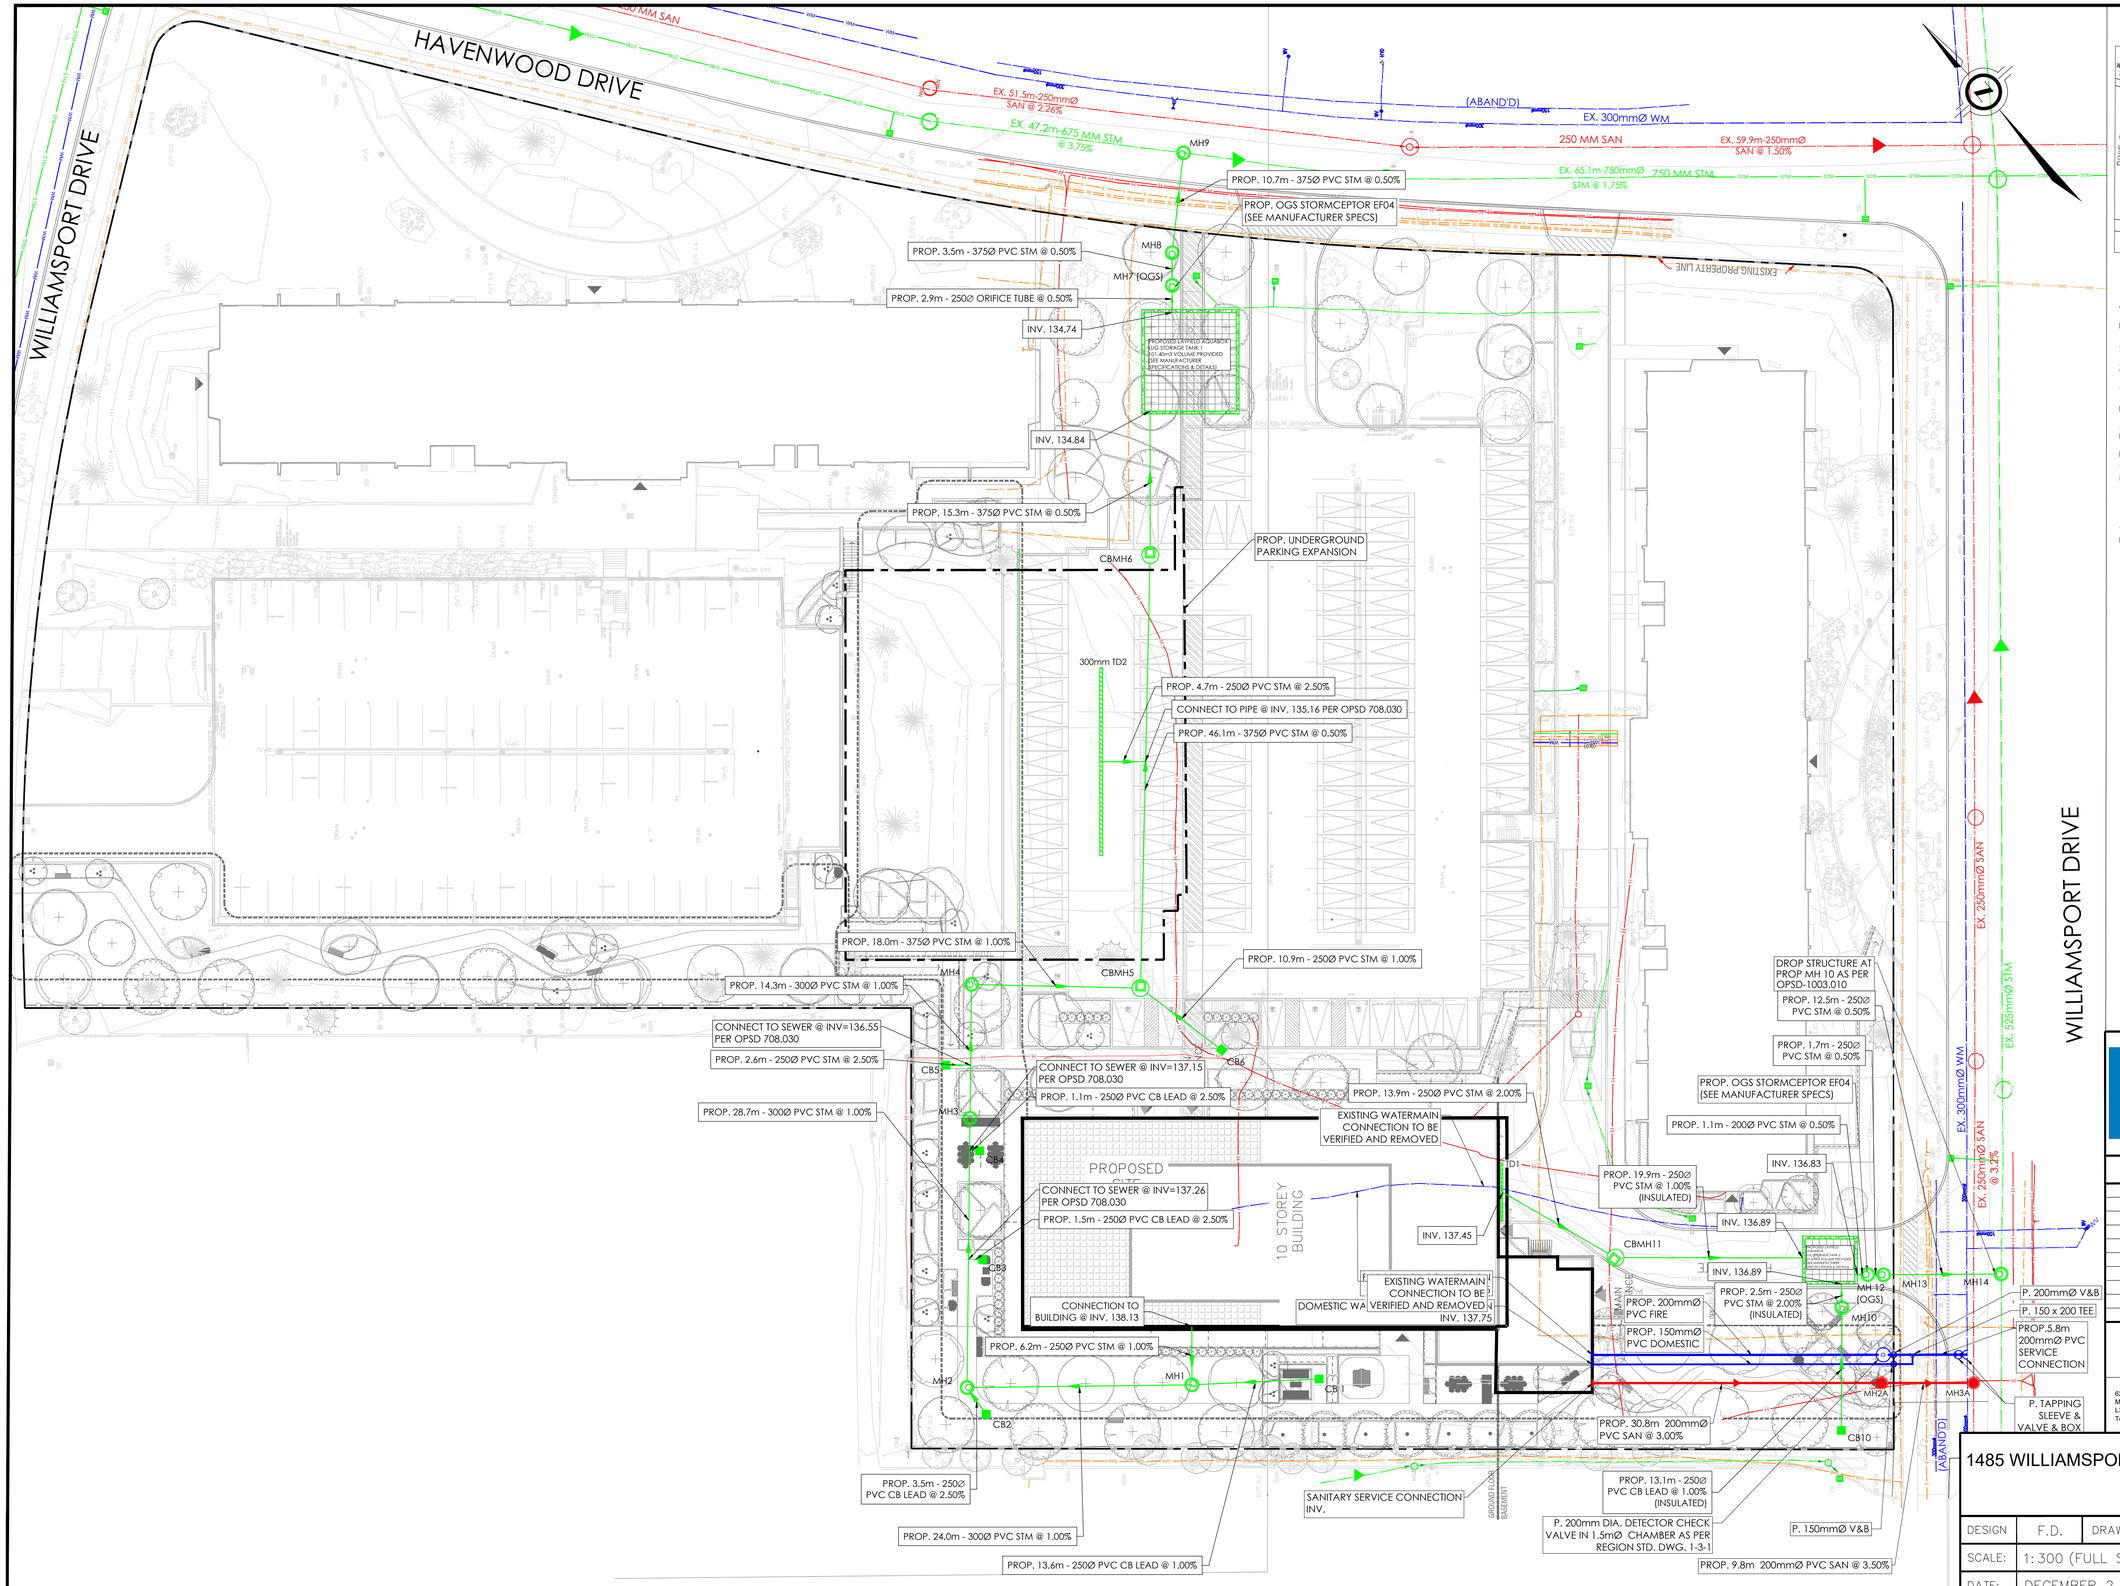

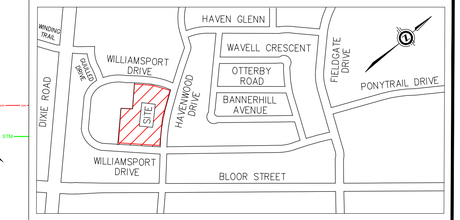

GENERAL NOTES

CONTRACTOR MUST CHECK & VERIFY ALL DIMENSIONS ON THE JOB.

DO NOT SCALE DRAWINGS.

ALL DRAWINGS, SPECIFICATIONS AND RELATED DOCUMENTS ARE THE COPYRIGHT PROPERTY OF THE ARCHITECT AND MUST BE RETURNED UPON REQUEST. REPRODUCTION OF DRAWINGS, SPECIFICATIONS AND RELATED DOCUMENTS IN PART OR IN WHOLE IS FORBIDDEN WITHOUT THE WRITTEN PERMISSION OF THE ARCHITECT.

THIS DRAWING IS NOT TO BE USED FOR CONSTRUCTION UNTIL SIGNED BY THE ARCHITECT.

PART OF BLOCKS G, REGISTERED PLAN 733, CITY OF MISSISSAUGA, REGIONAL MUNICIPALITY OF PEEL

SURVEYING INFORMATION IS REFERENCED FROM SCHAEFFER DZALDOV BENNETT LTD. - JO NO. 16-132-00. DATED MAY 18, 2016.

BEARINGS ARE REFERRED TO PART OF THE NORTHEAST LIMIT OF BLOCK G, PLAN 43R-20680 AS MTM GRID A BEARING OF N34°21'00"W AS SHOWN ON DRAWING

BENCHMARK:
ELEVATIONS ARE REFERRED TO THE CITY OF MISSISSAUGA BENCHMARK NO. 688, HAVING A PUBLISHED ELEVATION OF 143.902 AS PER MISSISSAUGA DATUM, REGISTERED PLAN 733.
CONTOUR INTERVAL 0.50m

ALL EXISTING FEATURE TO REMAIN UNLESS OTHERWISE NOTED.

FOR SITE SERVICING SECTIONS AND NOTES REFER TO DWG. C-103

LEGEND

- EXISTING STORM MANHOLE
- EXISTING SANITARY MANHOLE
- EXISTING CATCHBASIN
- LS — EXISTING LIGHT STANDARD
- WV — EXISTING WATER VALVE
- FH — EXISTING FIRE HYDRANT
- STM — EXISTING STORM SEWER
- SAN — EXISTING SANITARY SEWER
- WM — EXISTING WATER MAIN
- B — EXISTING UNDERGROUND BELL CABLE
- OH — EXISTING UNDERGROUND HYDRO
- RG — EXISTING UNDERGROUND ROGER SERVICE
- SL — UES STREET LIGHT
- EL — UES ELECTRICAL LIGHT
- UT — UTILITY TUNNEL
- GAS — EXISTING GAS MAIN
- X — EXISTING FENCE
- PROPERTY LINE
- EXISTING TREE
- PROPOSED STORM SEWER
- PROPOSED SANITARY SEWER
- PROPOSED WATER MAIN
- MH — PROPOSED STORM MANHOLE
- MH — PROPOSED SANITARY MANHOLE
- CB — PROPOSED CATCHBASIN
- CB — PROPOSED CATCHBASIN MANHOLE

MISSISSAUGA

CITY OF MISSISSAUGA
REGIONAL MUNICIPALITY OF PEEL

No.	DATE	DESCRIPTION
1	JUNE 01, 2018	ISSUED FOR FIRST ZBA SUBMISSION
2	DEC 2, 2022	ISSUED FOR OPA/ZBA RESUBMISSION
3	NOV 10, 2023	ISSUED FOR OPA/ZBA RESUBMISSION
4	MAY 23, 2024	ISSUED FOR OPA/ZBA RESUBMISSION

625 Cochrane Drive, Suite 500
Markham, Ontario
L3R 9R9, Canada
Tel: (905)470-0015. Fax: (905)470-0030

LEA Consulting Ltd.
Consulting Engineers and Planners
www.LEA.ca

LICENSED PROFESSIONAL ENGINEER
G. SIWAKUMAR
100548565
23/05/2024
PROVINCE OF ONTARIO

1485 WILLIAMSPORT DR & 3480 HAVENWOOD DR DEVELOPMENT

COMPOSITE UTILITY PLAN

DESIGN	F.D.	DRAWN	G.B.	CHECKED	F.F.	CONTRACT No. 18298
SCALE:	1: 300 (FULL SIZE)			DRAWING NUMBER		C-104
DATE:	DECEMBER 2 2022					

DRAWING NAME: F:\18298 - 1485 William Spt Dr\Drafting\Contract Drawings\C104 - Composite Utility Plan.dwg, 23, 2024-2:49pm