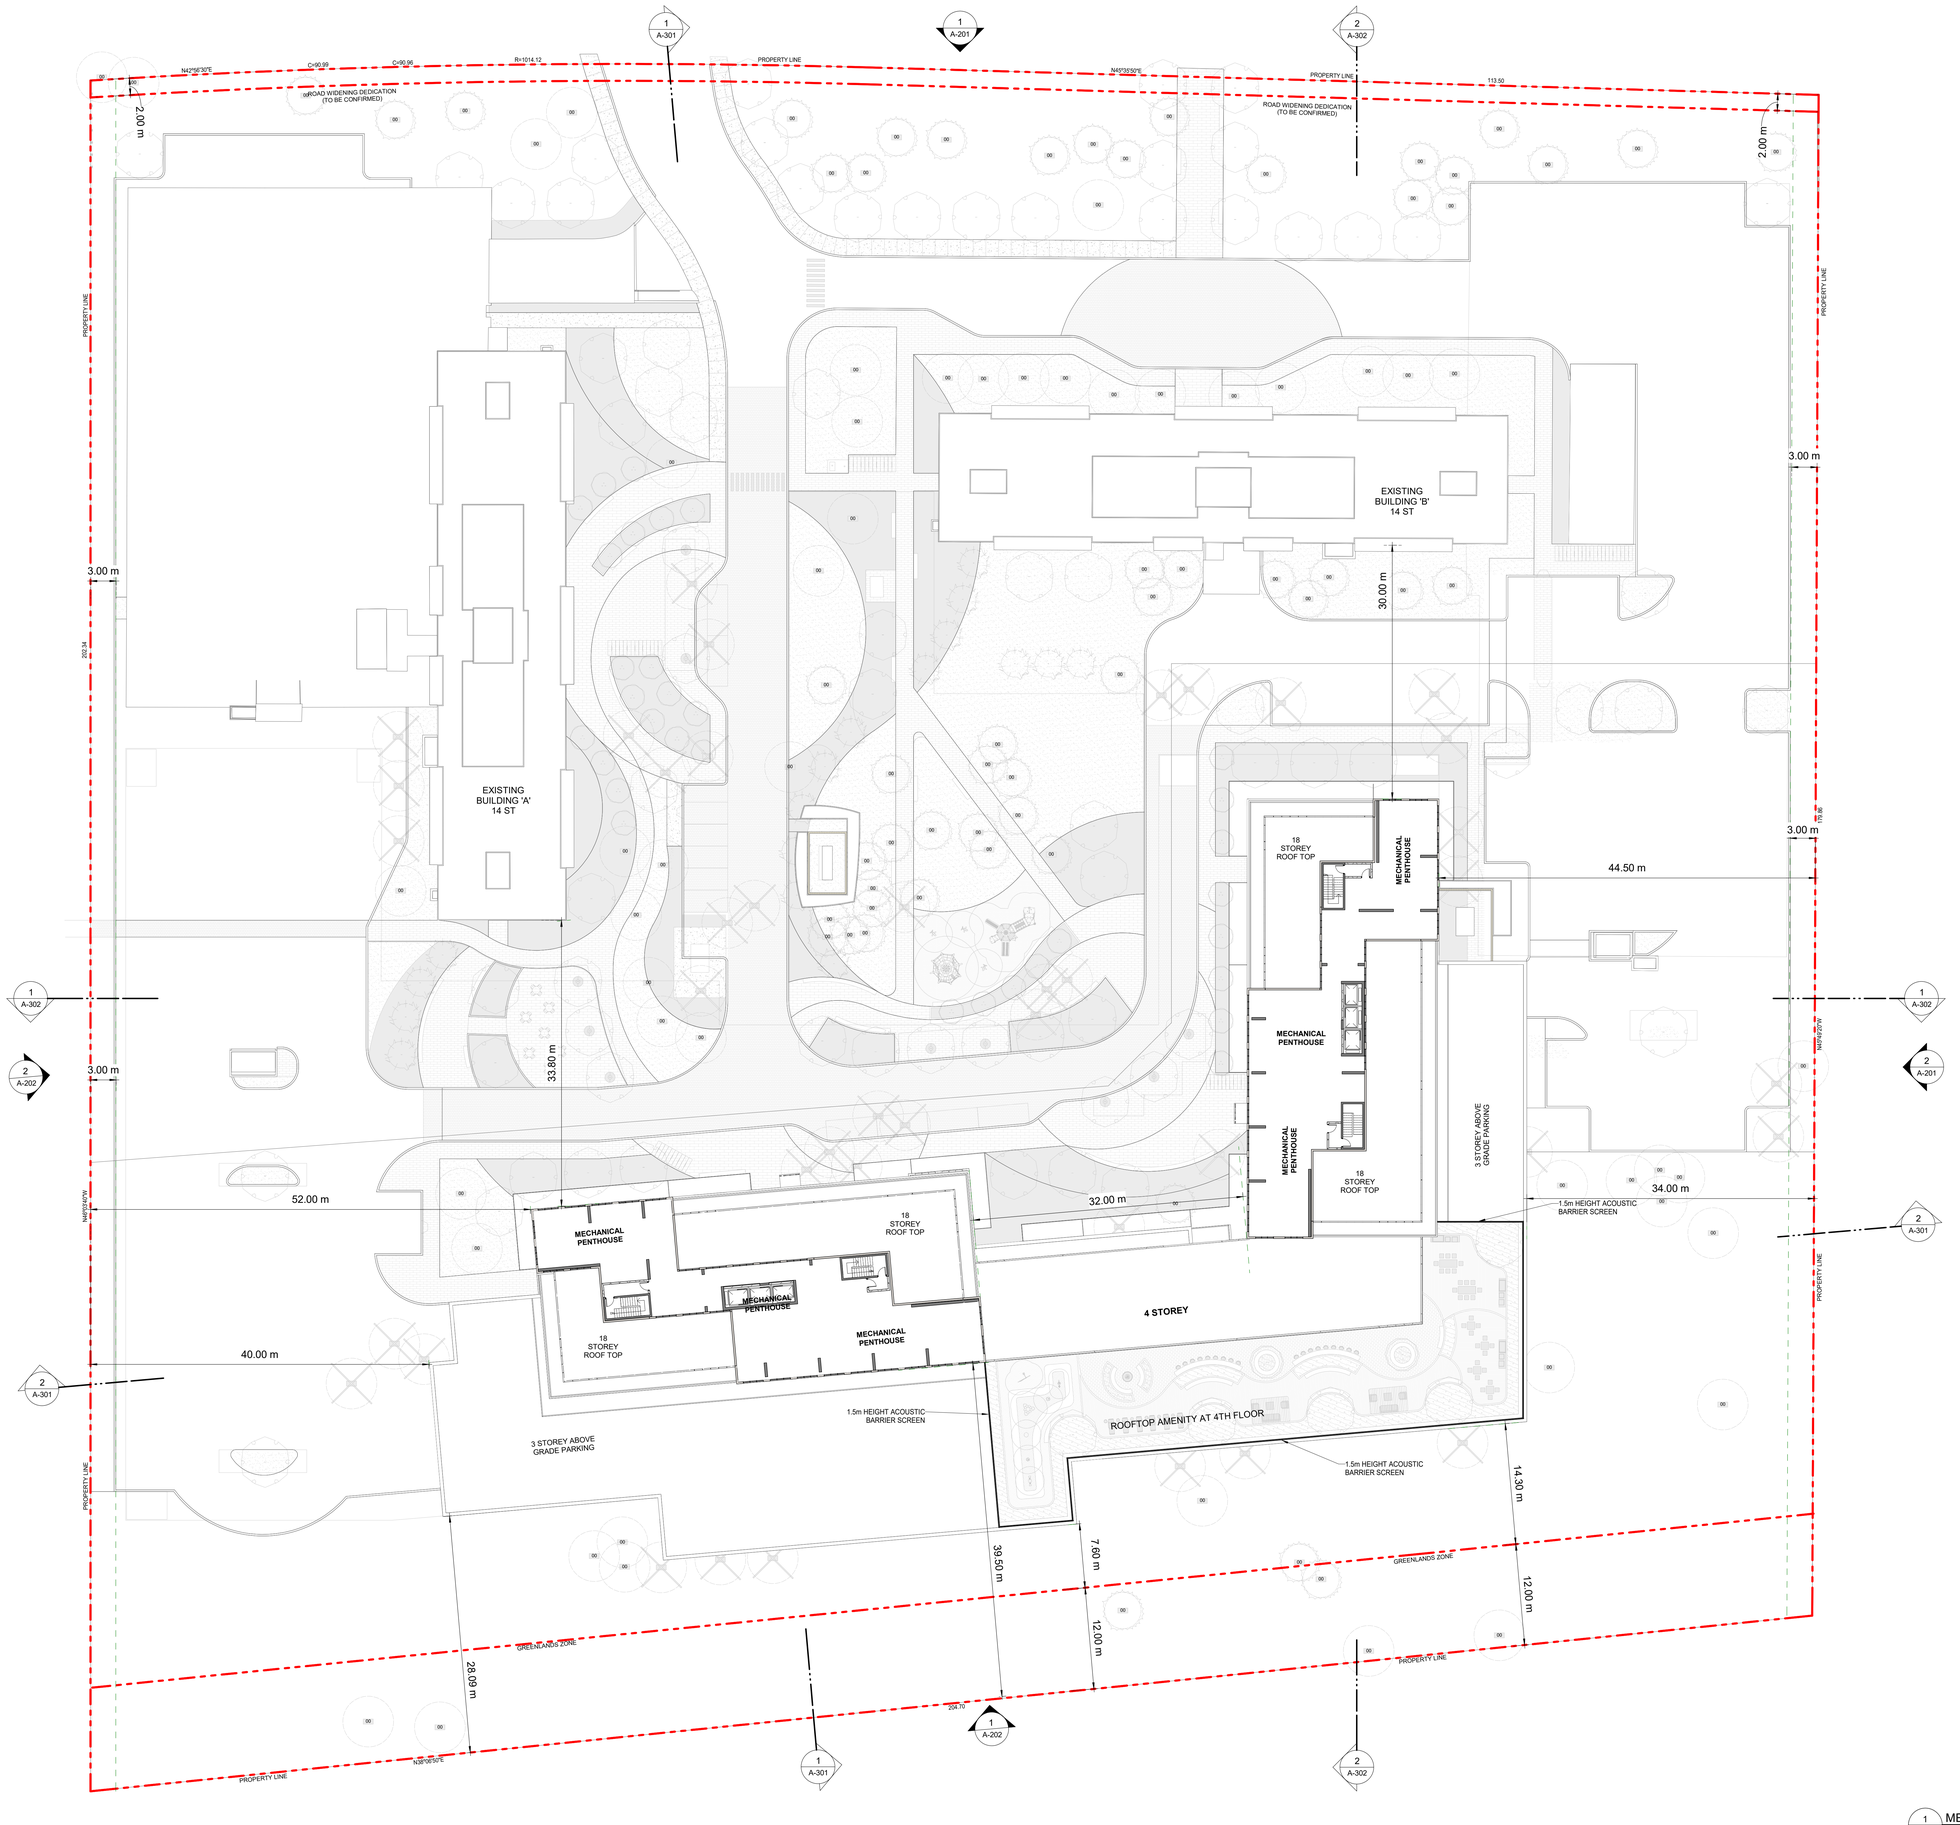

1 MECHANICAL PENTHOUSE FLOOR PLAN
A-108 Scale: 1 : 250

OWNER:
RANEE MANAGEMENT
4122 Bathurst St., Toronto, ON M3H 3P2
TEL: 416-756-3962

APPLICANT:
Bousfields Inc.
3 Church Street, Suite 200
Toronto, ON, Canada M5E 1M2
Tel: 416-947-9744

COPYRIGHT
This drawing has been prepared solely for the intended use, thus any reproduction or distribution for any purpose other than authorized by IBI Group is forbidden. The contractor shall verify and be responsible for all dimensions and conditions on the job, and IBI Group shall be informed of any variations from the dimensions and conditions shown on the drawings. Drawings shall not be scaled. Refer to IBI Group for general arrangement drawings before proceeding with fabrication.

IBI Group Architects (Canada) Inc.
is a member of the IBI Group of companies

KEYPLAN

ISSUES

No.	DESCRIPTION	DATE
1	ISSUED FOR RE-ZONING	2020/03/13
2	RE-ISSUED FOR OPA & ZBA	2022/11/16
3	RE-ISSUED FOR OPA & ZBA	2024/06/26

APPROVAL STAMP

ARCADIS
ARCADIS ARCHITECTS (CANADA) INC.
55 St. Clair Avenue West | 7th Floor
Toronto | ON | M4V 2Y7 | Canada
T 416 596 1930 | F 416 596 0644
www.arcadis.com

PROJECT:
BLOOR
1840-1850 Bloor St.
CITY OF MISSISSAUGA, ON

LEGAL DESCRIPTION:
LOT 1
REGISTERED PLAN 775

PROJECT NO:
120303

CPA / ZBA No.
OZ 20-003 W3

SHEET TITLE
MAIN ROOF - MECHANICAL PENTHOUSE

SHEET NUMBER
A-108

ISSUE
3

C:\BIM\Autodesk\ARCHICAD\120303_Bloor\NewBuilding_Second Revisions 2024_sfaz_arch24.rvt

Date:

SCALE CHECK
1 in = 1 m