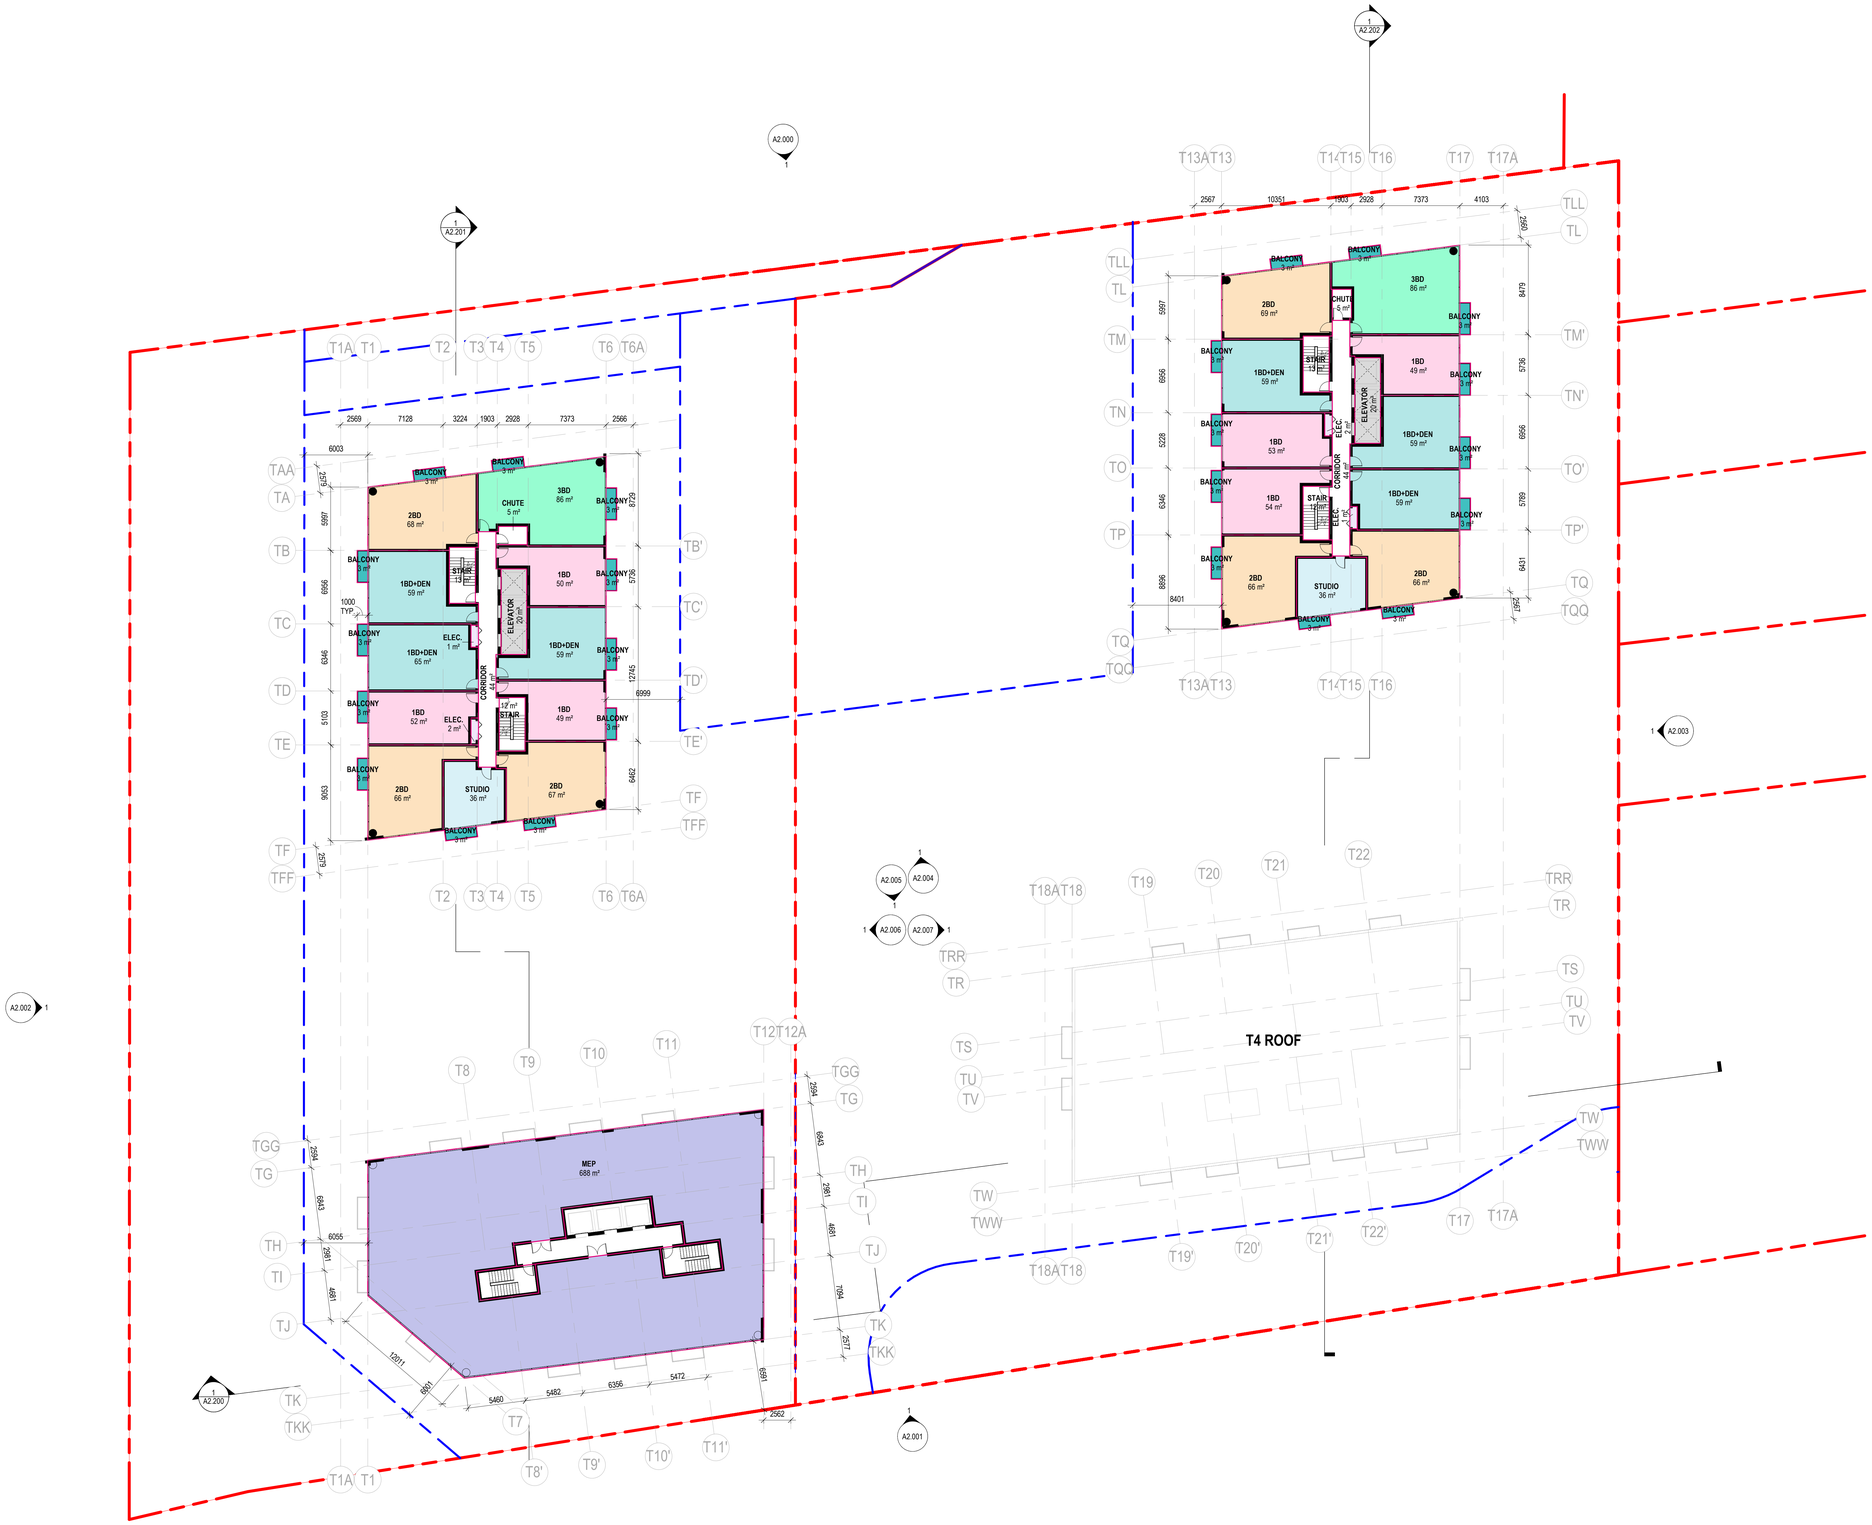

GENERAL NOTES

LEGEND

- COLUMN GRID REFERENCE NUMBER / COLUMN GRID LINES
- LOCATION ON SHEET WHERE ELEVATION IS SHOWN
- DIRECTION OF ELEVATION
- SHEET NUMBER WHERE ELEVATION IS SHOWN
- NAME — ROOM NAME
- 1,234m² — AREA
- 01 — SHEETNOTE REFERENCE
- ELEVATION DATUM REFERENCE
- 000 — NEW DIMENSIONS
- DOOR

SUITE TYPE LEGEND

- 1BD
- 1BD+DEN
- 2BD
- 3BD
- BALCONY
- CHUTE
- CORRIDOR
- ELEC.
- ELEVATOR
- MEP
- STAIR
- STUDIO

CRW 2 L.P., CRW 2 G.P. INC. (c/o Slate Asset Management)

2077 & 2105 Royal Windsor drive
Mississauga ON L5J 1K5

Gensler

150 King Street West
Suite 1400
Toronto, Ontario M5H 1J9]
Canada
Tel 416.601.3890

Date	Description
1 2024-09-25	OPA/ZBA SUBMISSION

Seal / Signature

ONTARIO ASSOCIATION OF ARCHITECTS
GIULIA ROSALIE QEJVANI
LICENCE 8166

Project Name
CLARKSON GO

Project Number
67.1245.000

Description
LEVEL 32-35 TYPICAL PLAN

Scale
1 : 200

A1.212

© 2021 Gensler

1 LEVEL 32-35 TYPICAL PLAN
SCALE: 1 : 200

Autodesk Docs://67.1245.000 - Clarkson ZBA_R23/Architecture - 67.1245.000 - Clarkson GO_R23.rvt
9/20/2024 5:26:12 PM