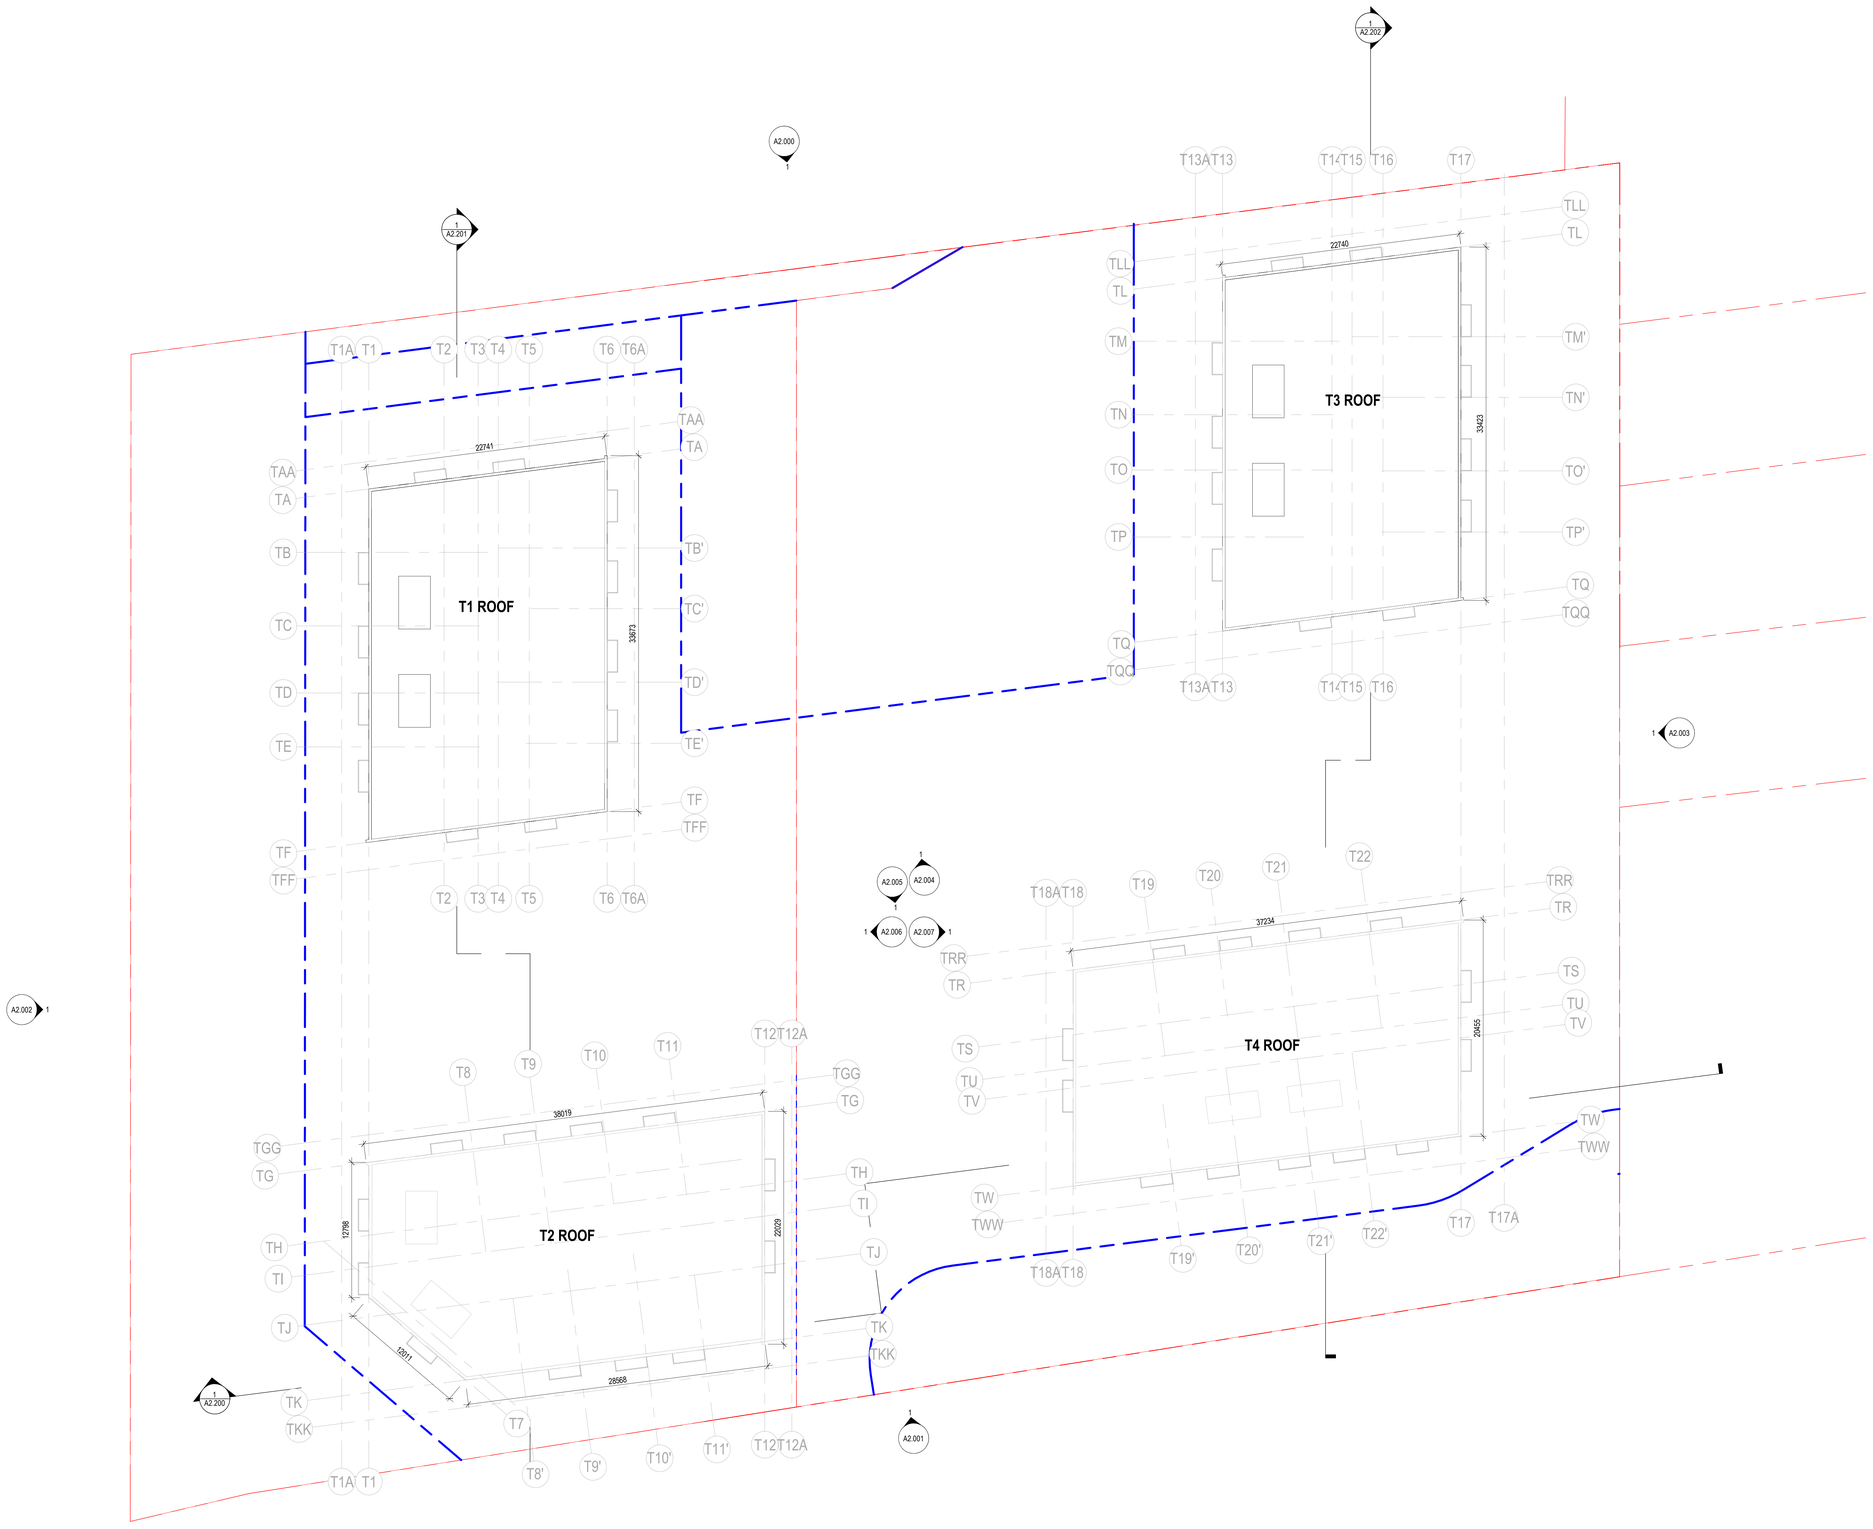

1 T/O MECH. PENTHOUSE (T1/T3)
SCALE: 1 : 200

GENERAL NOTES

LEGEND

- COLUMN GRID REFERENCE NUMBER / COLUMN GRID LINES
- LOCATION ON SHEET WHERE ELEVATION IS SHOWN
- DIRECTION OF ELEVATION
- SHEET NUMBER WHERE ELEVATION IS SHOWN
- NAME / 1,234m² — ROOM NAME / AREA
- 01 — SHEETNOTE REFERENCE
- ELEVATION DATUM REFERENCE
- 000 — NEW DIMENSIONS
- DOOR

CRW 2 L.P., CRW 2 G.P. INC. (c/o Slate Asset Management)

2077 & 2105 Royal Windsor drive
Mississauga ON L5J 1K5

Gensler

150 King Street West
Suite 1400
Toronto, Ontario M5H 1J9]
Canada

Tel 416.601.3890

△	Date	Description
1	2024-09-25	OPA/ZBA SUBMISSION

Seal / Signature

ONTARIO ASSOCIATION OF ARCHITECTS
GIULIA ROSALIE DEJANA
LICENCE 8166

Project Name
CLARKSON GO

Project Number
67.1245.000

Description
ROOF PLAN

Scale
1 : 200

A1.214

© 2021 Gensler

9/20/2024 5:26:22 PM Autodesk Docs://67.1245.000 - Clarkson ZBA_R23/Architecture - 67.1245.000 - Clarkson GO_R23.rvt