PLANT LIST

Quantity	Key	Botanical	Common	Native	Drought Tolerant	Salt Tolerant	Size	Height	Spread
TREES									
3	BP	*Betula papyrifera*	Paper Birch	Y	Y	Y	70mm WB	13-16 m	10-12 m
3	GT	*Gleditsia triacanthos var. inermis*	Thornless Honeylocust		Y	Y	90mm WB	17-18 m	12-13 m
6	LS	*Liquidambar styraciflua*	Sweetgum	Y		Y	70mm WB	20-25 m	18-20 m
3	NS	*Nyssa sylvatica*	Blackgum	Y	Y	Y	70mm WB	10-15 m	9-10 m
3	PD	*Populus deltoides**	Eastern Cottonwood	Y	Y	Y	70mm WB	20-25 m	16-18 m

*ONLY MALE TREES

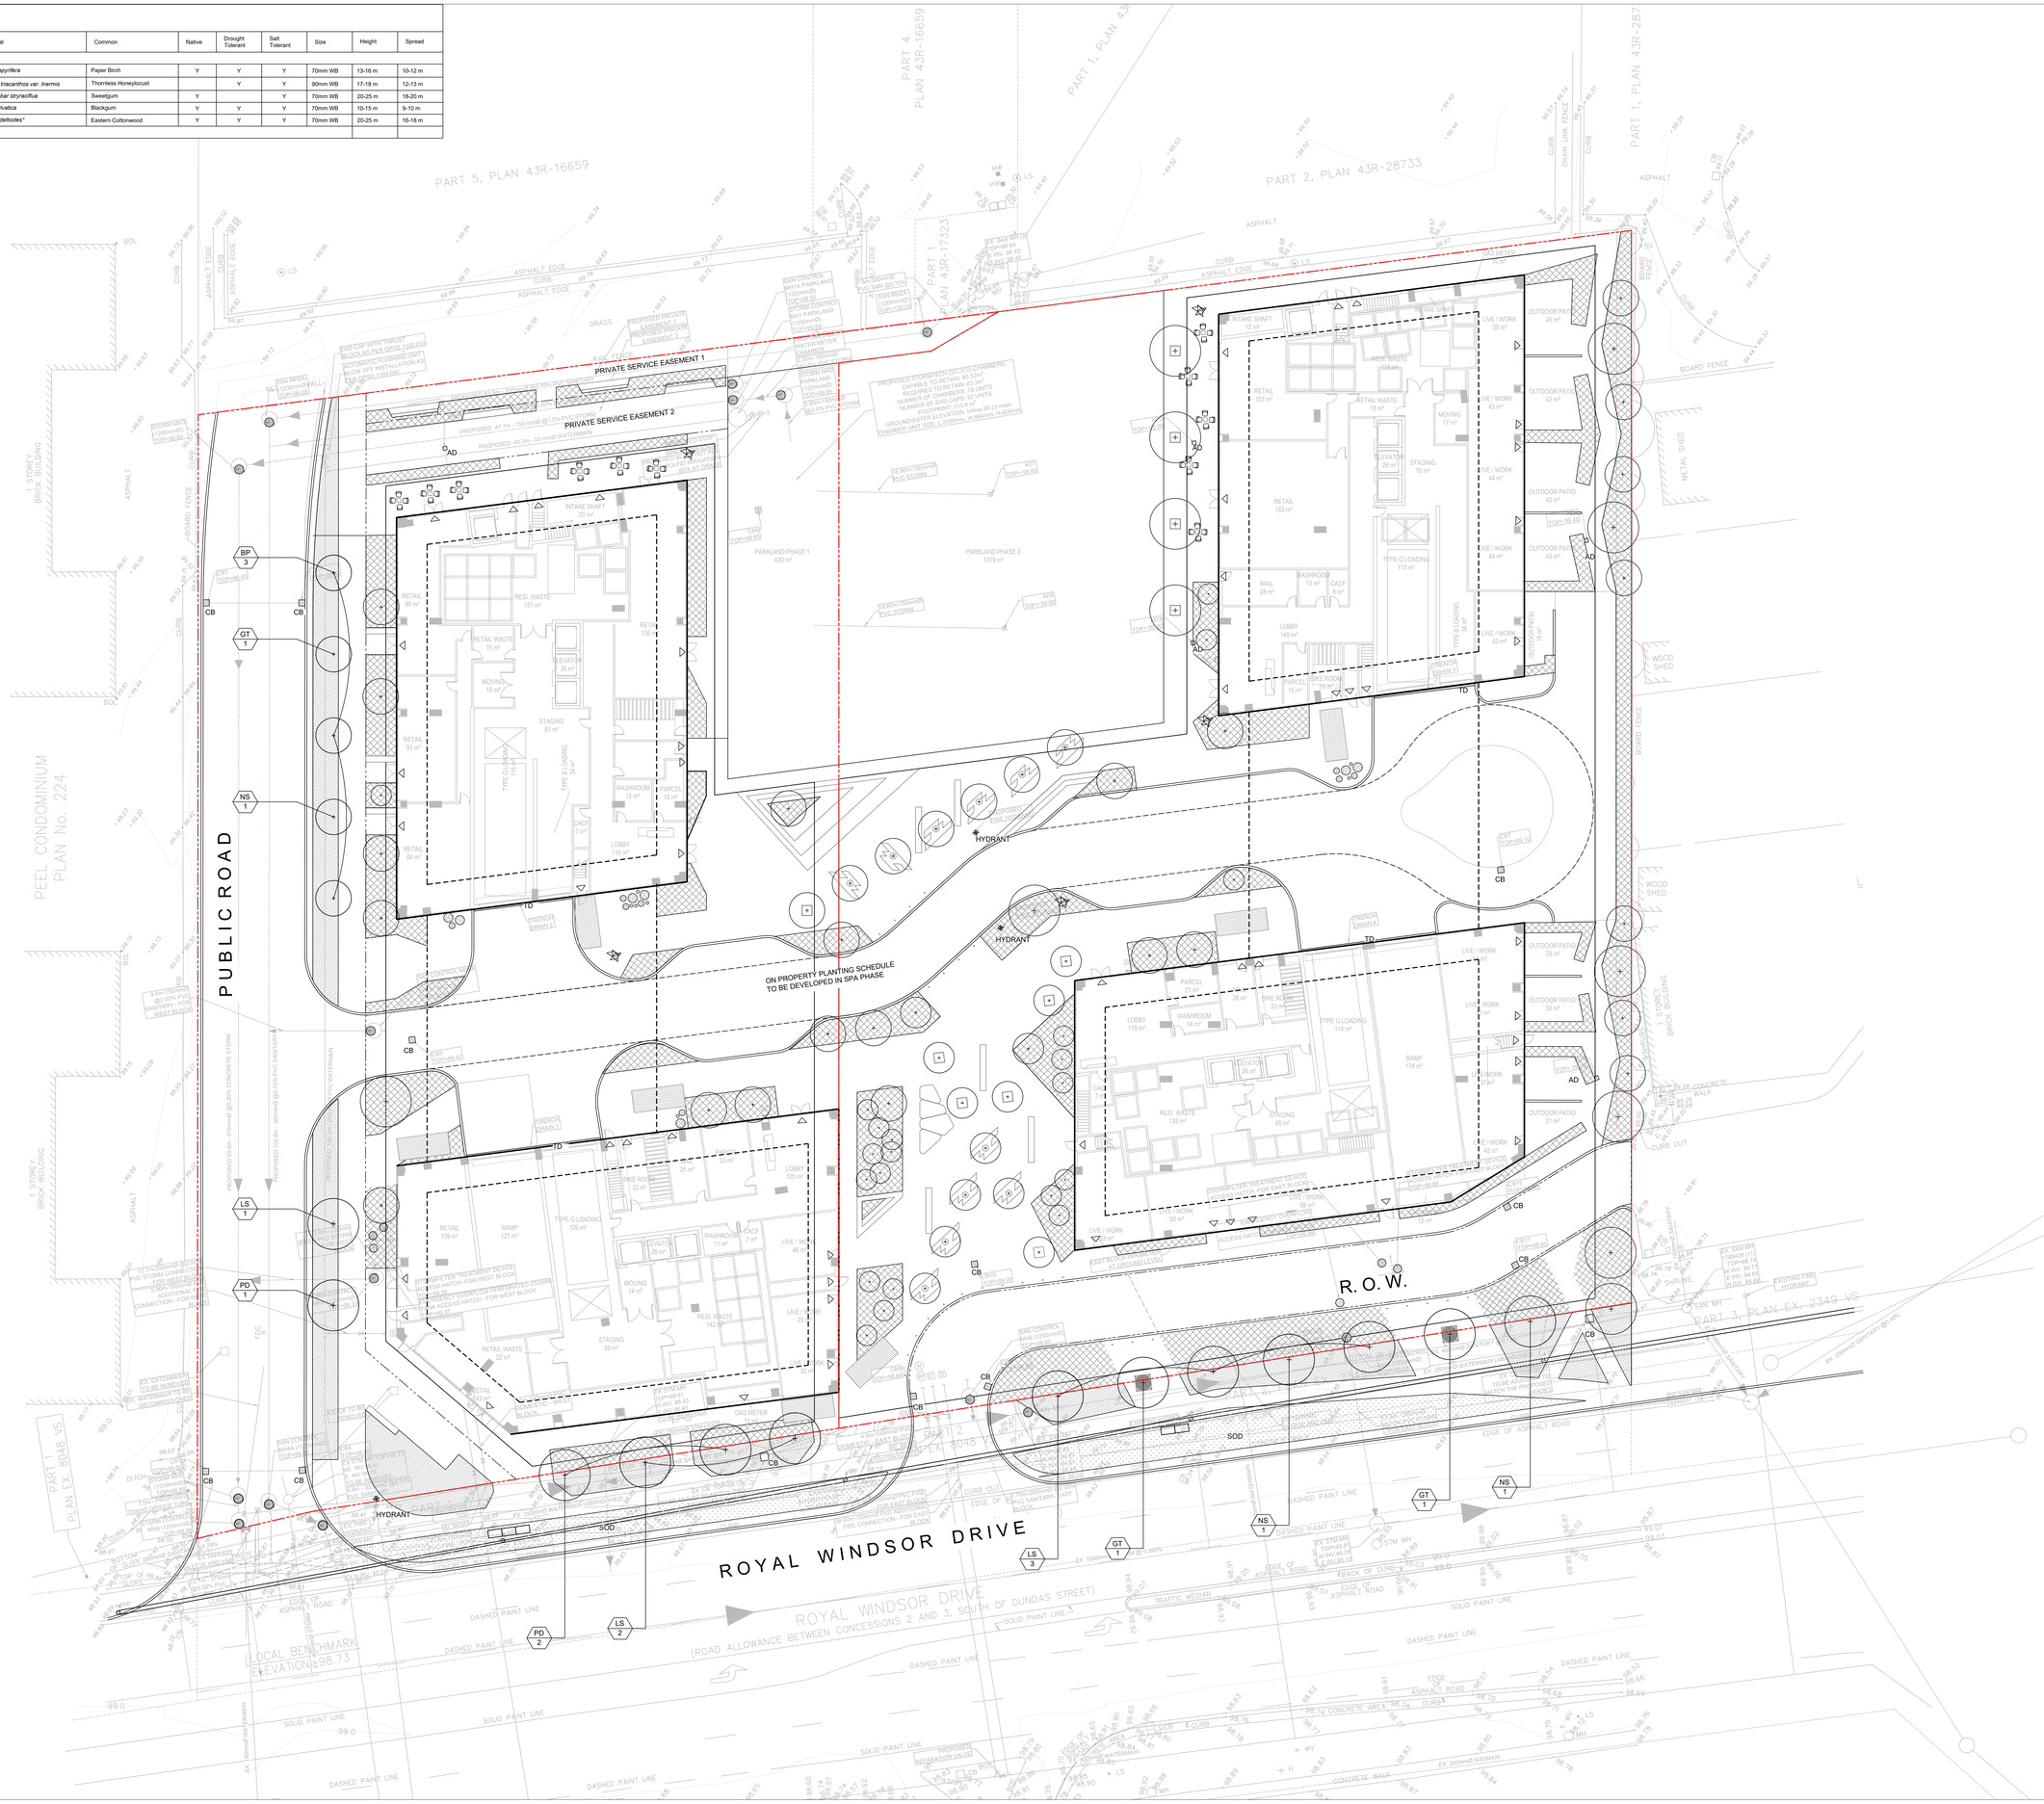

NOTES

The following note shall apply to all drawings and associated documents:

Copyright of this drawing and design is reserved by the Designer. The drawing and all associated documents are an instrument of service by the Designer. The drawing and the information contained therein may not be reproduced in whole or in part without prior written permission of the designer.

These Contract Documents are the property of the Landscape Architect. The Landscape Architect bears no responsibility for the interpretation of these documents by the Contractor. Upon written application the Landscape Architect will provide written/graphic clarification or supplementary information regarding the intent of the Contract Documents. The Landscape Architect will review Shop Drawings submitted by the Contractor for design conformance only.

Drawings are not to be scaled for construction. Contractor to verify all existing conditions and dimensions required to perform the work and report any discrepancies with the Contract Documents to the Landscape Architect before commencing work.

Positions of exposed or finished mechanical or electrical devices, fittings, and fixtures are indicated on Landscape Architectural drawings. The locations shown on the Landscape Architectural drawings govern over the Mechanical and Electrical drawings. Those items not clearly located will be located as directed by the Landscape Architect.

These drawings are not to be used for construction unless noted below as "Issued for Construction"

All work to be carried out in conformance with the Code and Bylaws of the authorities having jurisdiction.

The Designer of these plans and specifications gives no warranty or representation to any party about the constructability of the represented by them. All contractors or subcontractors must satisfy themselves when bidding and at all times that they can properly construct the work represented by these plans.

LEGEND

PROPOSED TREE IN SOFTSCAPE

PROPOSED TREE IN CITY GRATE

HORTICULTURAL PLANTINGS

UNDERSTORY STREET PLANTINGS

SOD / TURF

EASEMENT LINE

PROPERTY LINE

AD AREA DRAIN

TD TRENCH DRAIN

CB CATCH BASIN

ISSUE

10		
9		
8		
7		
6		
5		
4		
3		
2		
1	2024-09-25	ISSUED FOR OPA/ZBA SUBMISSION

Janet Rosenberg & Studio

Landscape Architecture and Urban Design

T 416 656 6665 F 416 656 5756 www.jrstudio.ca

148 Kenwood Avenue, Toronto Ontario M6C 2S3 Canada

CRW 3 L.P., CRW 2 H.P. INC.
(C/O SLATE ASSET MANAGEMENT)

CLARKSON GO DEVELOPMENT

2105-2077 Royal Windsor Drive, Mississauga, ON L5E 1V4

LANDSCAPE STREET TREE PLANTING PLAN

SCALE:	1:200
DRAWN:	EY
CHECKED:	TD
PROJECT NUMBER:	22-032
DRAWING DATE:	2024-09-04

L300