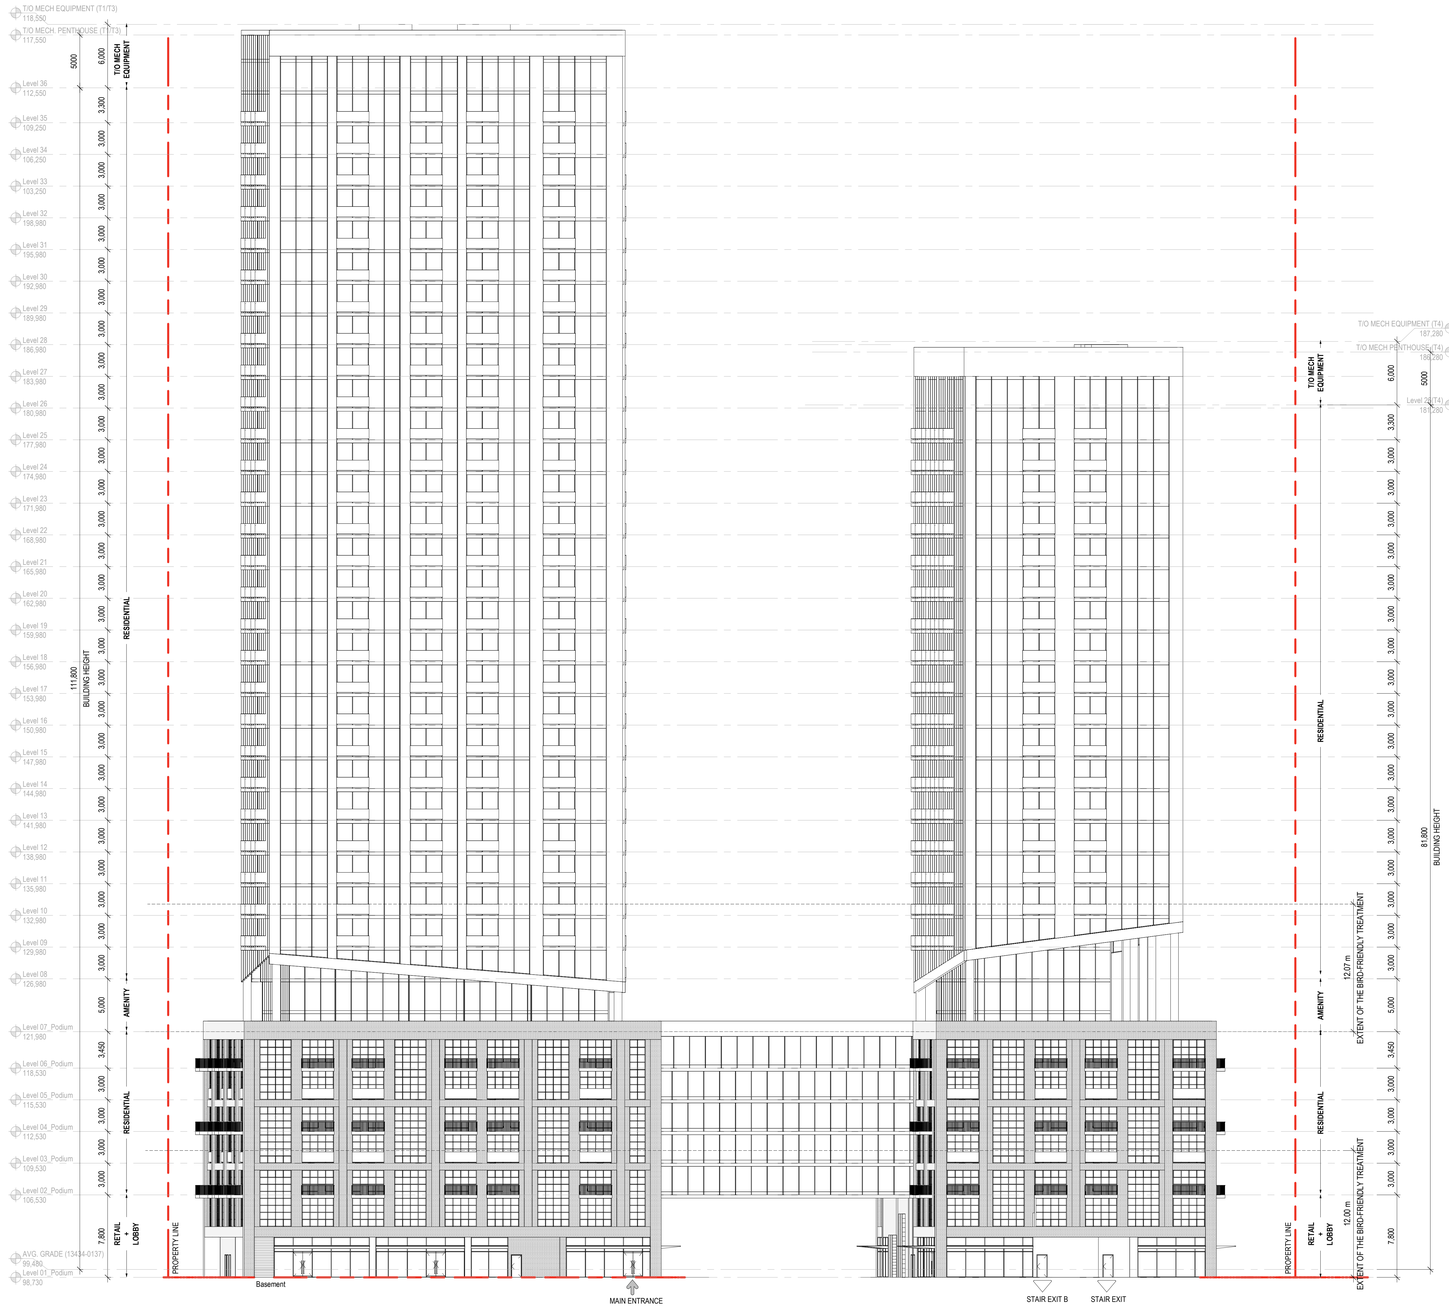

1 SITE ELEVATION - CENTRAL STREET E

SCALE: 1 : 200

GENERAL NOTES

LEGEND

- MAIN BUILDING ENTRANCE
- BUILDING EXIT
- TYPE 'G' LOADING BAY OVERHEAD DOOR
- PROPERTY LINE

CRW 2 L.P., CRW 2 G.P. INC. (c/o Slate Asset Management)

2077 & 2105 Royal Windsor drive
Mississauga ON L5J 1K5

Gensler

150 King Street West
Suite 1400
Toronto, Ontario M5H 1J9]
Canada

Tel 416.601.3890

△	Date	Description
1	2024-09-25	OPA/ZBA SUBMISSION

Seal / Signature

ONTARIO ASSOCIATION OF ARCHITECTS
GIULIA ROSALIE QEVANI
LICENCE
8166

Project Name
CLARKSON GO

Project Number
67.1245.000

Description
BUILDING ELEVATIONS

Scale
As indicated

A2.007

© 2021 Gensler

9/30/2024 6:12:48 PM Autodesk Docs://067.1245.000 - Clarkson ZBA_R23/Architecture - 67.1245.000 - Clarkson GO_R23.rvt