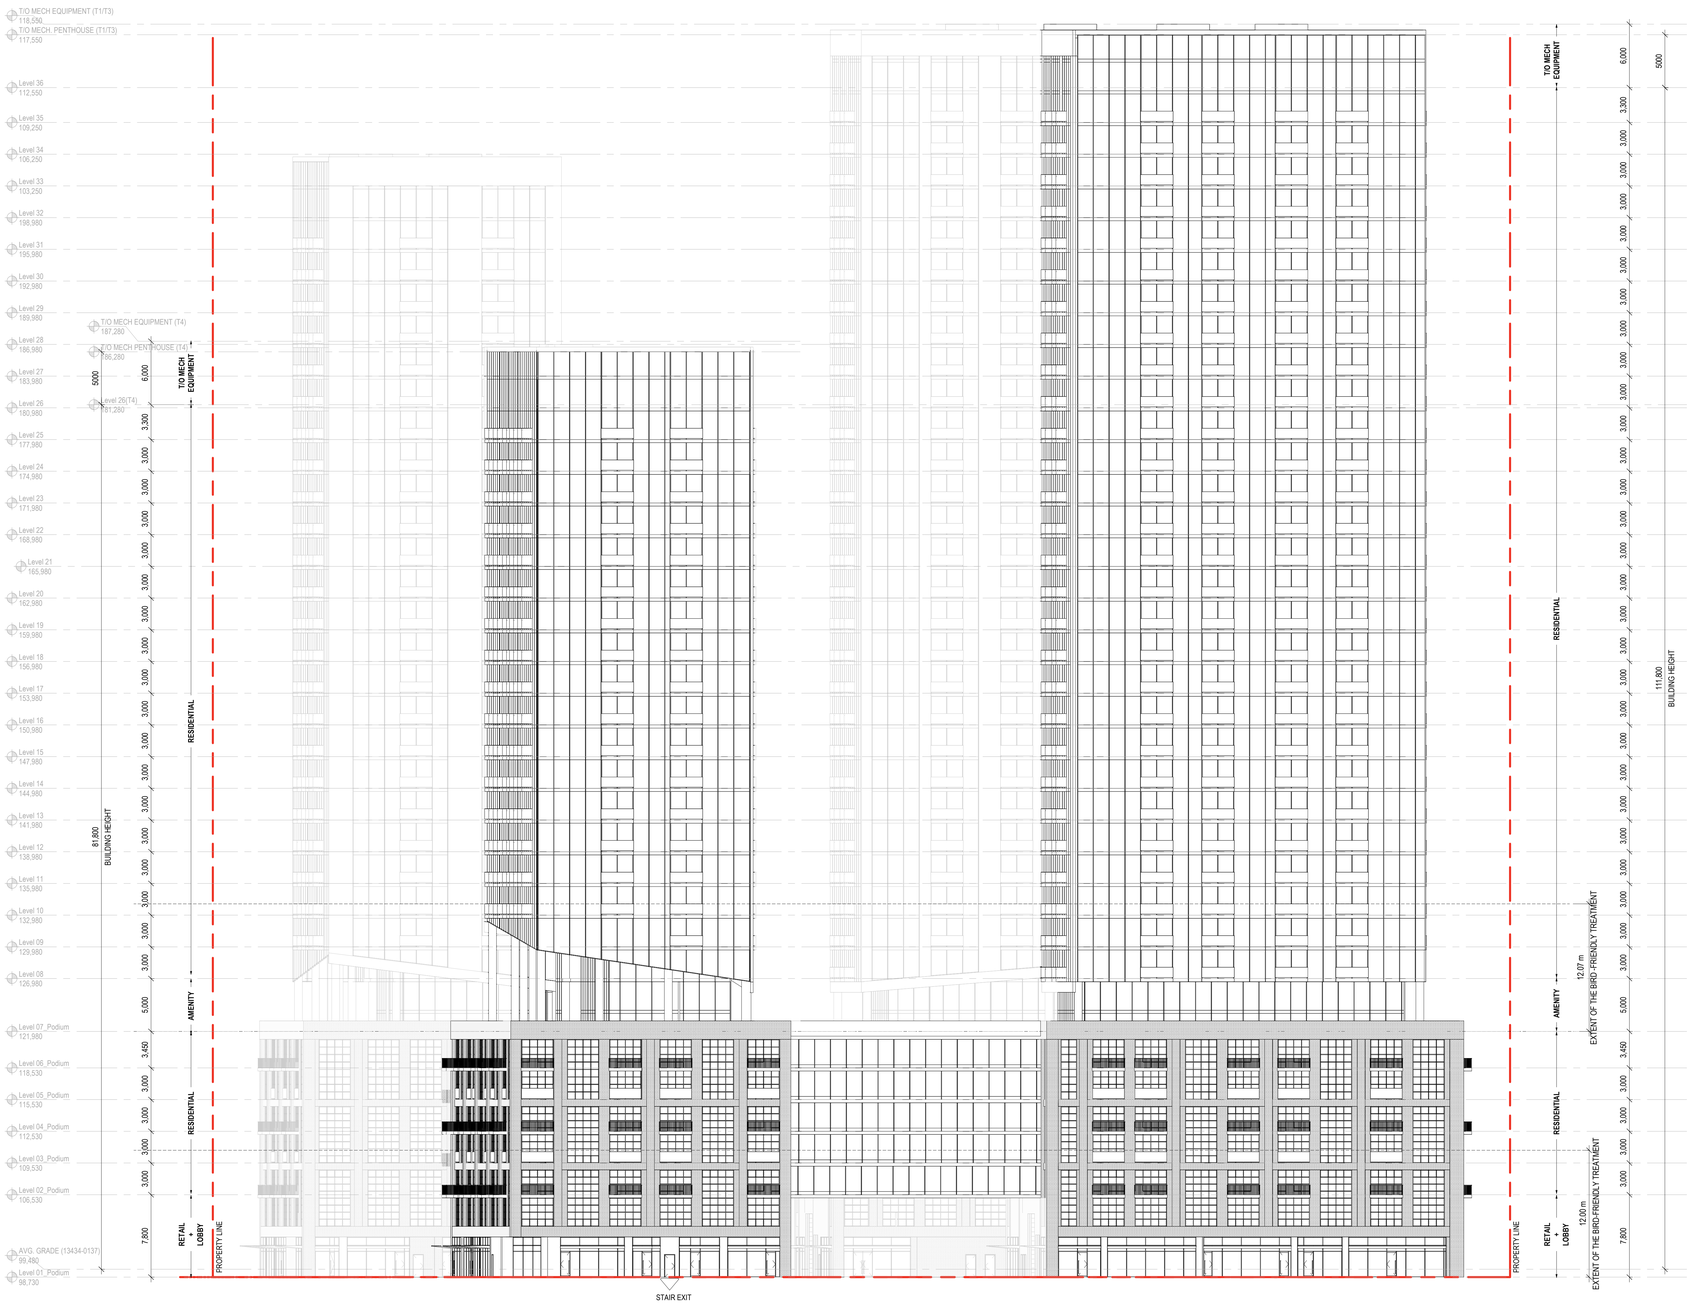

1 SITE ELEVATION - E

SCALE: 1 : 200

GENERAL NOTES

LEGEND

- MAIN BUILDING ENTRANCE
- BUILDING EXIT
- TYPE 'G' LOADING BAY OVERHEAD DOOR
- PROPERTY LINE

CRW 2 L.P., CRW 2 G.P. INC. (c/o Slate Asset Management)

2077 & 2105 Royal Windsor drive
Mississauga ON L5J 1K5

Gensler

150 King Street West
Suite 1400
Toronto, Ontario M5H 1J9]
Canada

Tel 416.601.3890

Date	Description
1 2024-09-25	OPA/ZBA SUBMISSION

Seal / Signature

ONTARIO ASSOCIATION OF ARCHITECTS
GIULIA ROSALIE QEJVANI
LICENCE
8186

Project Name

CLARKSON GO

Project Number

67.1245.000

Description

BUILDING ELEVATIONS

Scale

As indicated

A2.003

© 2021 Gensler

9/30/2024 6:12:32 PM Autodesk\Docs:\067.1245.000 - Clarkson ZBA, PO23\Architecture - 67.1245.000 - Clarkson GO_PO23.rvt