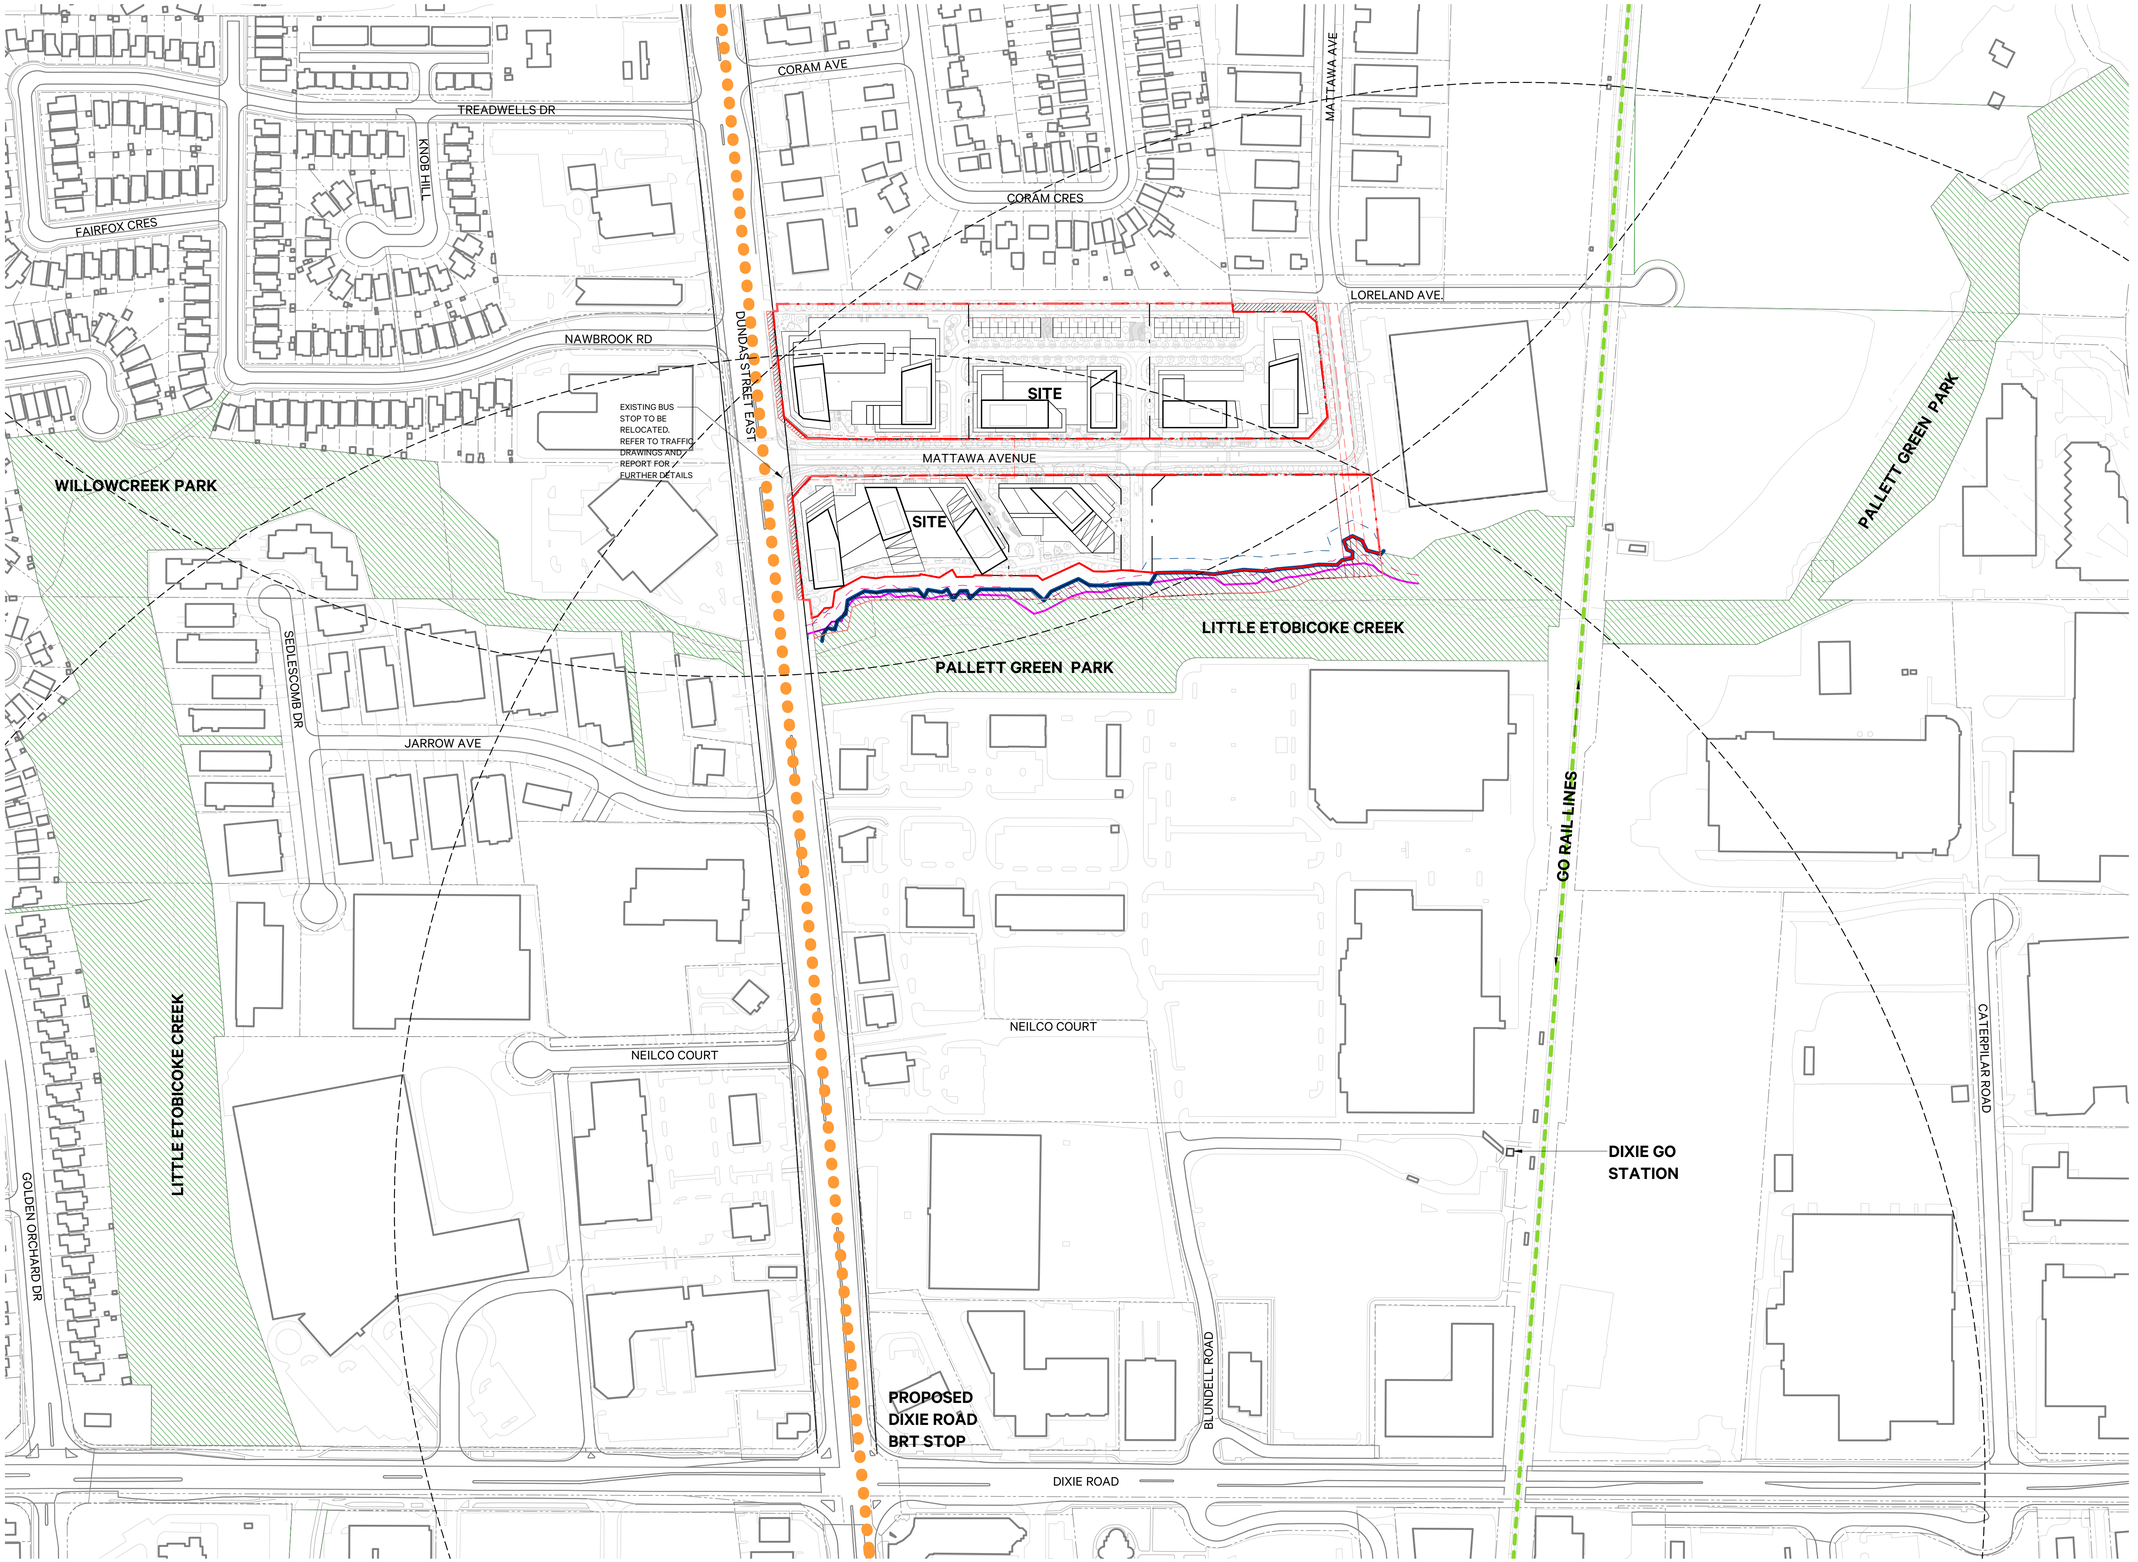

1 A006 CONTEXT PLAN
1 : 2000

COPYRIGHT RESERVED. THIS DESIGN AND DRAWINGS ARE THE EXCLUSIVE PROPERTY OF THE DESIGNER AND CANNOT BE USED FOR ANY PURPOSE WITHOUT THE WRITTEN CONSENT OF THE DESIGNER.

THIS DRAWING IS NOT TO BE USED FOR CONSTRUCTION UNTIL ISSUED FOR THAT PURPOSE BY THE DESIGNER.

PRIOR TO COMMENCEMENT OF THE WORK THE CONTRACTOR SHALL VERIFY ALL DIMENSIONS, DATUMS AND LEVELS TO IDENTIFY ANY ERRORS AND OMISSIONS. ASCERTAIN ANY DISCREPANCIES BETWEEN THIS DRAWING AND THE FULL CONTRACT DOCUMENTS, AND BRING THESE ITEMS TO THE ATTENTION OF THE OWNERS FOR CLARIFICATION.

NO.	DATE	REVISION/ COMMENT
1	2022-07-29	Issued for ZBA/OPA
2	2023-10-20	Issued for ZBA/OPA Rev-1

NOTES

CONTEXT LEGEND

- 400 m / 5 min WALKING RADIUS FROM MAJOR TRANSIT STATION
- EXISTING PUBLIC PARKLAND
- SUBJECT SITE - EXISTING PROPERTY LINE
- SUBJECT SITE - NEW PROPERTY LINE
- DRIPLINE
- 10m OFFSET FROM DRIPLINE
- LONG TERM STABLE TOP OF SLOPE
- 7m OFFSET FROM LONG TERM STABLE TOP OF SLOPE
- PROPOSED DUNDAS BUS RAPID TRANIST
- GO TRAIN

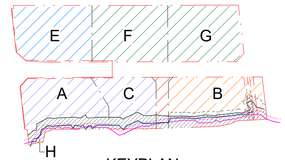

KEYPLAN

SvN
110 Adelaide St. E.
Toronto, ON
M5C 1K9
info@svn-ap.com
416.593.6499

DUNDAS & MATTAWA
1580 - 1650 Dundas Street East
Mississauga, Ontario
4Q Commercial WP Inc.

CONTEXT PLAN

PROJECT	42075_1	DRAWN	SvN
SCALE	As indicated	CHECKED	SvN
DATE	11/21/16	PLOTTED	2023-10-30 5:51:56 PM

A006