4 WEST ELEVATION

1 : 200

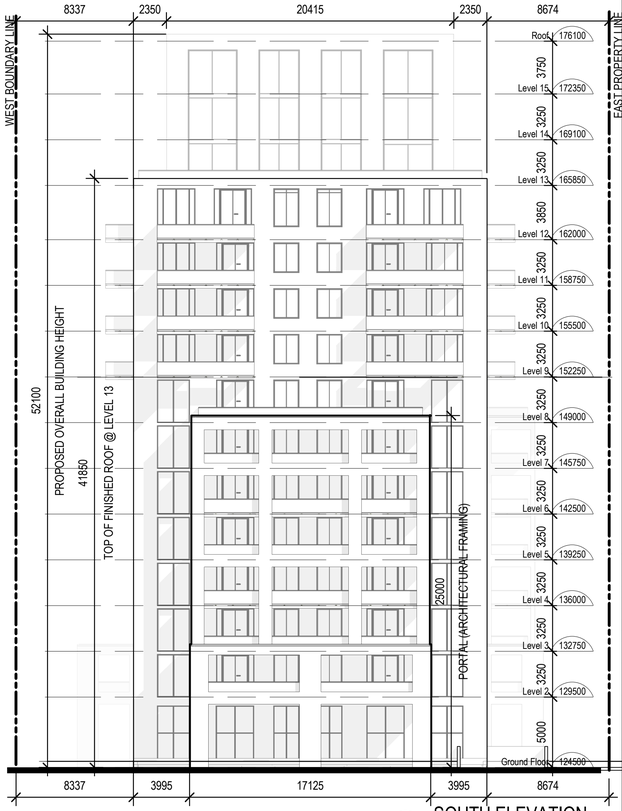

2 SOUTH ELEVATION

1 : 200

3 EAST ELEVATION

1 : 200

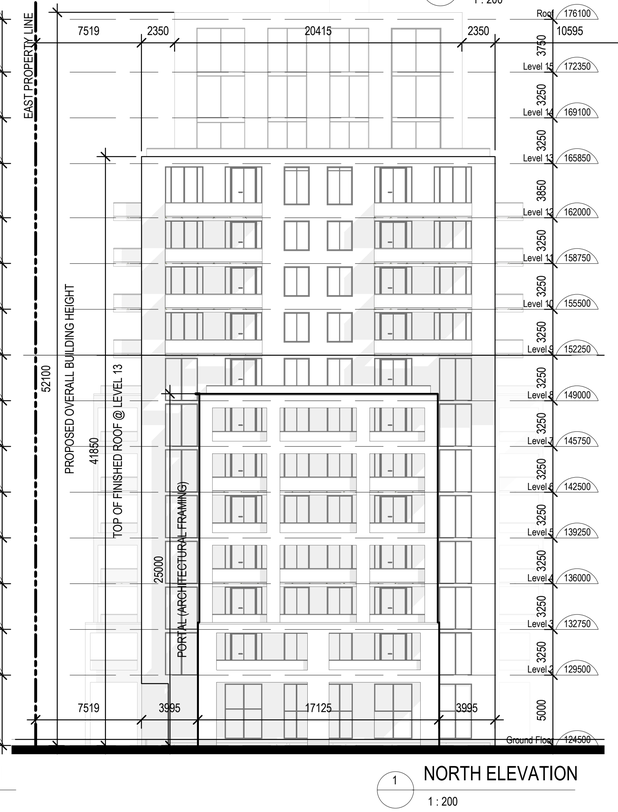

1 NORTH ELEVATION

1 : 200

No.	DESCRIPTION	DATE

REVISION RECORD

Issued for Zoning By-Law Amendment	June 01,2023
DESCRIPTION	DATE

ISSUED RECORD

DUNPAR
BETTER BY DESIGN

2225 ERIN MILLS PARKWAY PROPOSED NEW CONDOMINIUM TOWER ZONE G
35 CAWTHRA AVE.

SCALE 1 : 200 | NORTH

DRAWING TITLE
BUILDING ELEVATIONS

CLIENT
----
105 SIX POINT ROAD ETOBICOKE ON M8Z 2X3
TEL: 416.236.9800 | FAX:416.236.9080

DRAWN BY	Author	PAGE NO.
CHECKED BY	Checker	A-502G
DATE	09/15/21	

2023-06-12 2:14:07 PM