


2 A-501A LEVEL 7 FLOOR PLAN

1 : 200

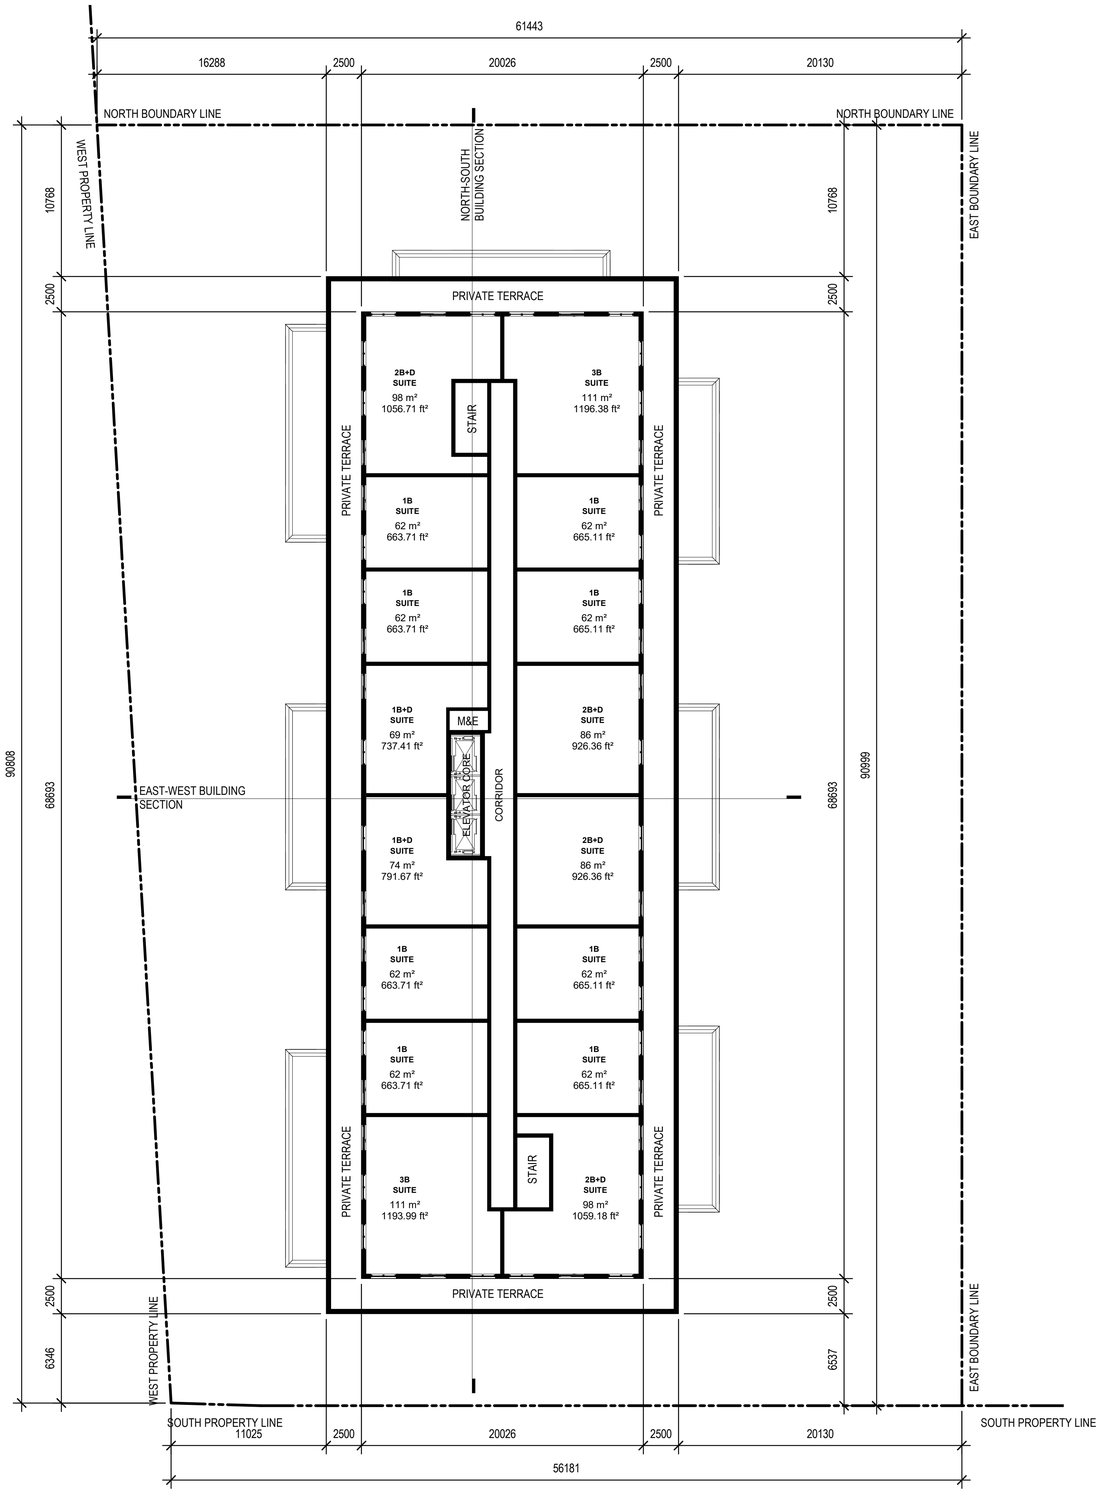


1 A-501A LEVEL 2 TO LEVEL 6 FLOOR PLAN

1 : 200

| No. | DESCRIPTION | DATE |
|---|---|---|

**REVISION RECORD**
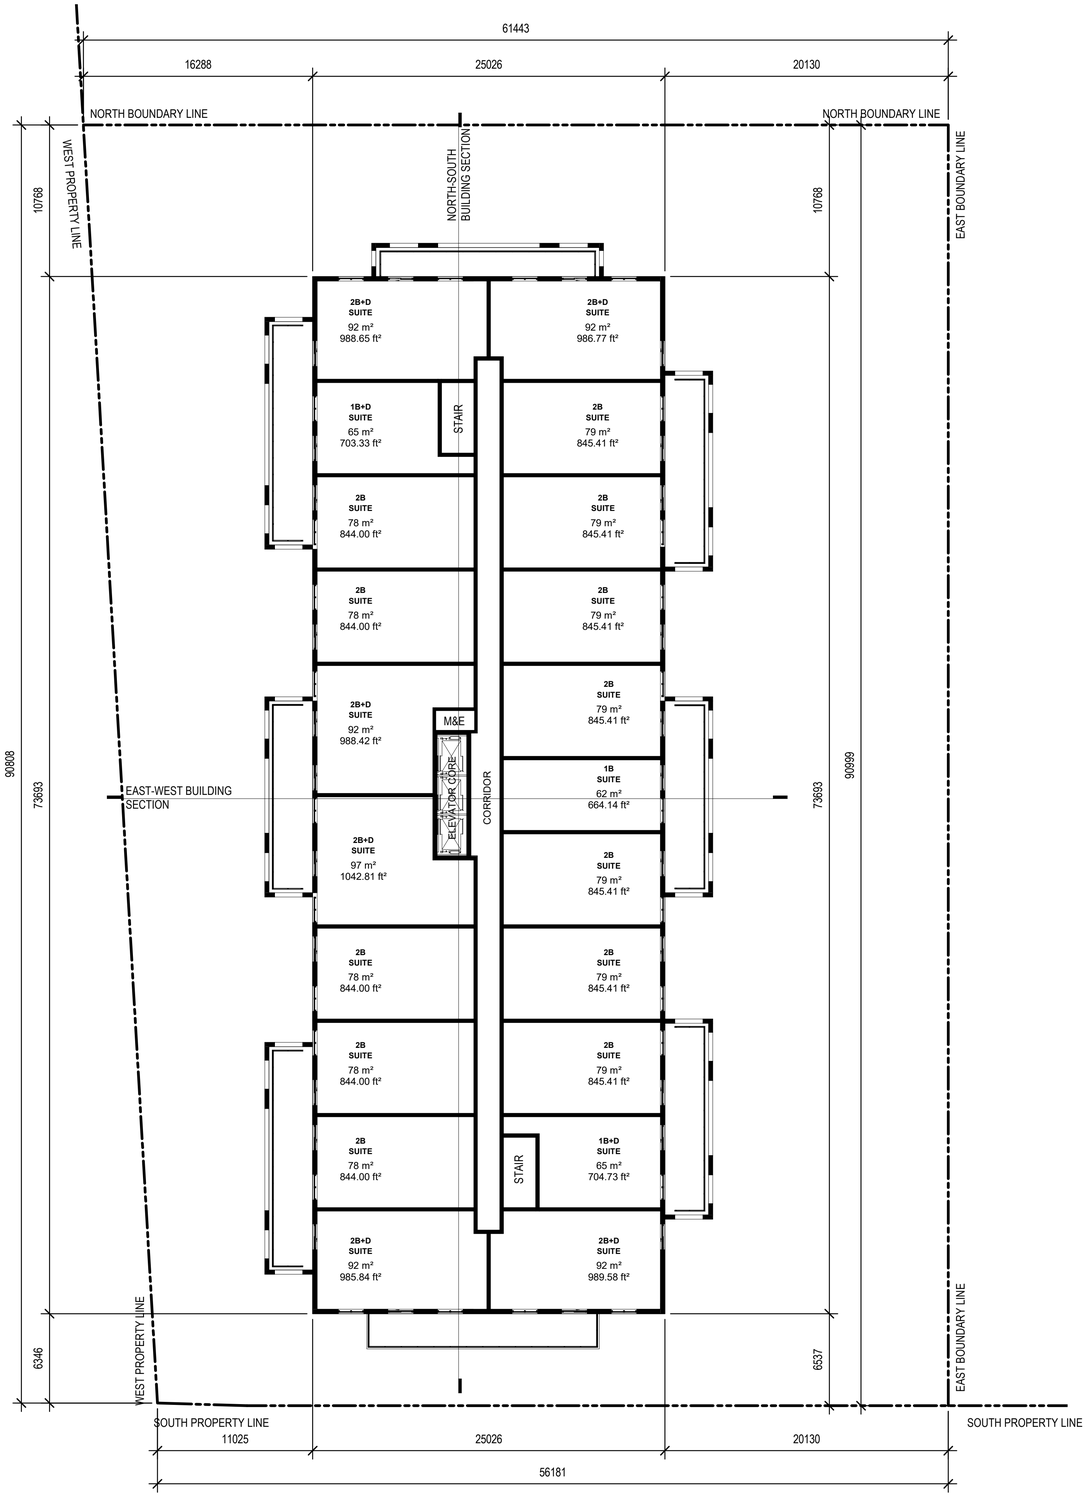
| DESCRIPTION | DATE |
|---|---|
| Issued for Zoning By-Law Amendment | June 01,2023 |

**ISSUED RECORD**

D

DUNPAR
BETTER BY DESIGN

# 2225 ERIN MILLS PARKWAY PROPOSED NEW CONDOMINIUM ZONE A

SCALE 1 : 200

NORTH

DRAWING TITLE

## LEVEL 2 TO LEVEL 7 FLOOR PLANS

CLIENT

---

105 SIX POINT ROAD ETOBICOKE ON M8Z 2X3
TEL: 416.236.9800 | FAX:416.236.9080

| | | |
|---|---|---|
| DRAWN BY | Author | PAGE NO. |
| CHECKED BY | Checker | A-202A |
| DATE | 11/29/22 | |

2023-06-12 1:37:15 PM