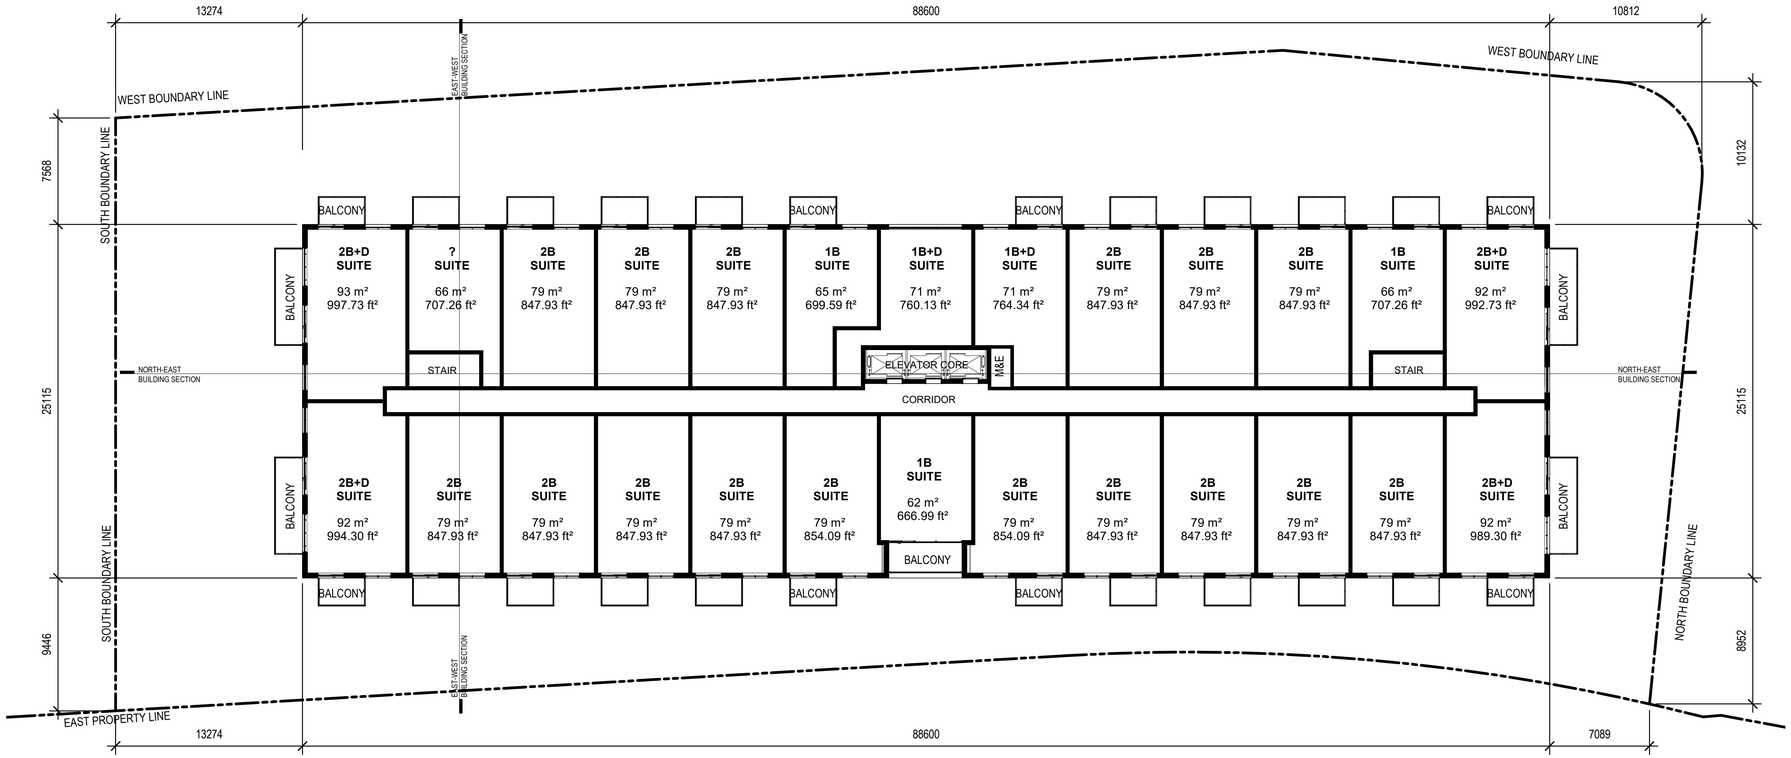

2 A-501G TYP. LEVEL 9 TO LEVEL 12 FLOOR PLAN

1 : 200

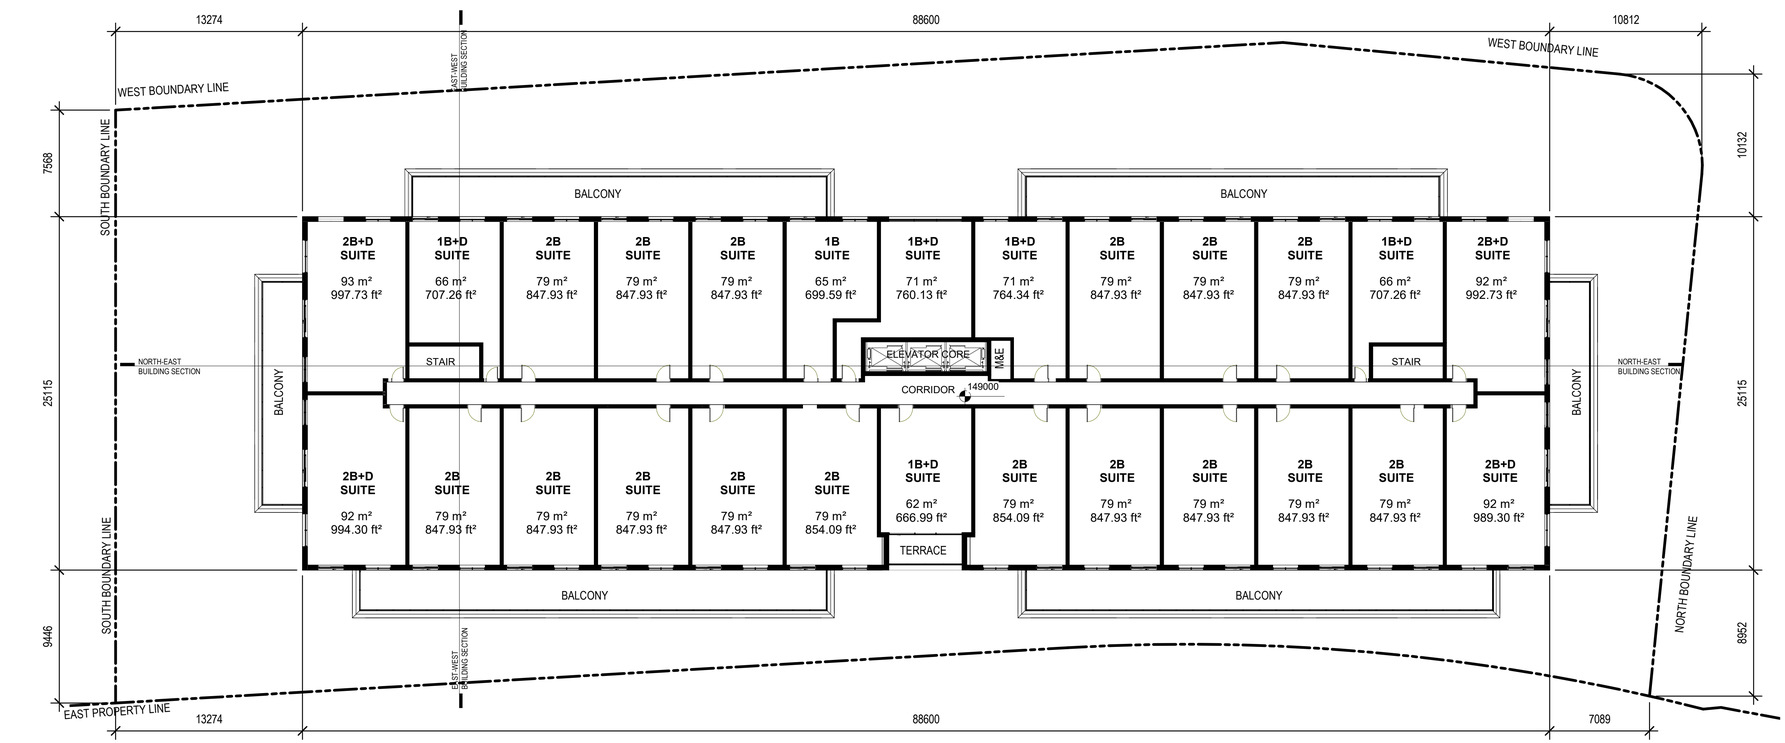

1 A-501G LEVEL 8 FLOOR PLAN

1 : 200

No.	DESCRIPTION	DATE

REVISION RECORD

DESCRIPTION	DATE
Issued for Zoning By-Law Amendment	June 01,2023

ISSUED RECORD

D

DUNPAR

BETTER BY DESIGN

2225 ERIN MILLS PARKWAY PROPOSED NEW CONDOMINIUM TOWER ZONE G

35 CAVITHRA AVE.

SCALE 1 : 200

NORTH

DRAWING TITLE

LEVEL 8 TO LEVEL 12 FLOOR PLANS

CLIENT

---

105 SIX POINT ROAD ETOBICOKE ON M8Z 2X3
TEL: 416.236.9800 | FAX:416.236.9080

DRAWN BY Author

CHECKED BY Checker

DATE 11/17/22

PAGE NO. A-201G

2023-06-12 2:13:34 PM