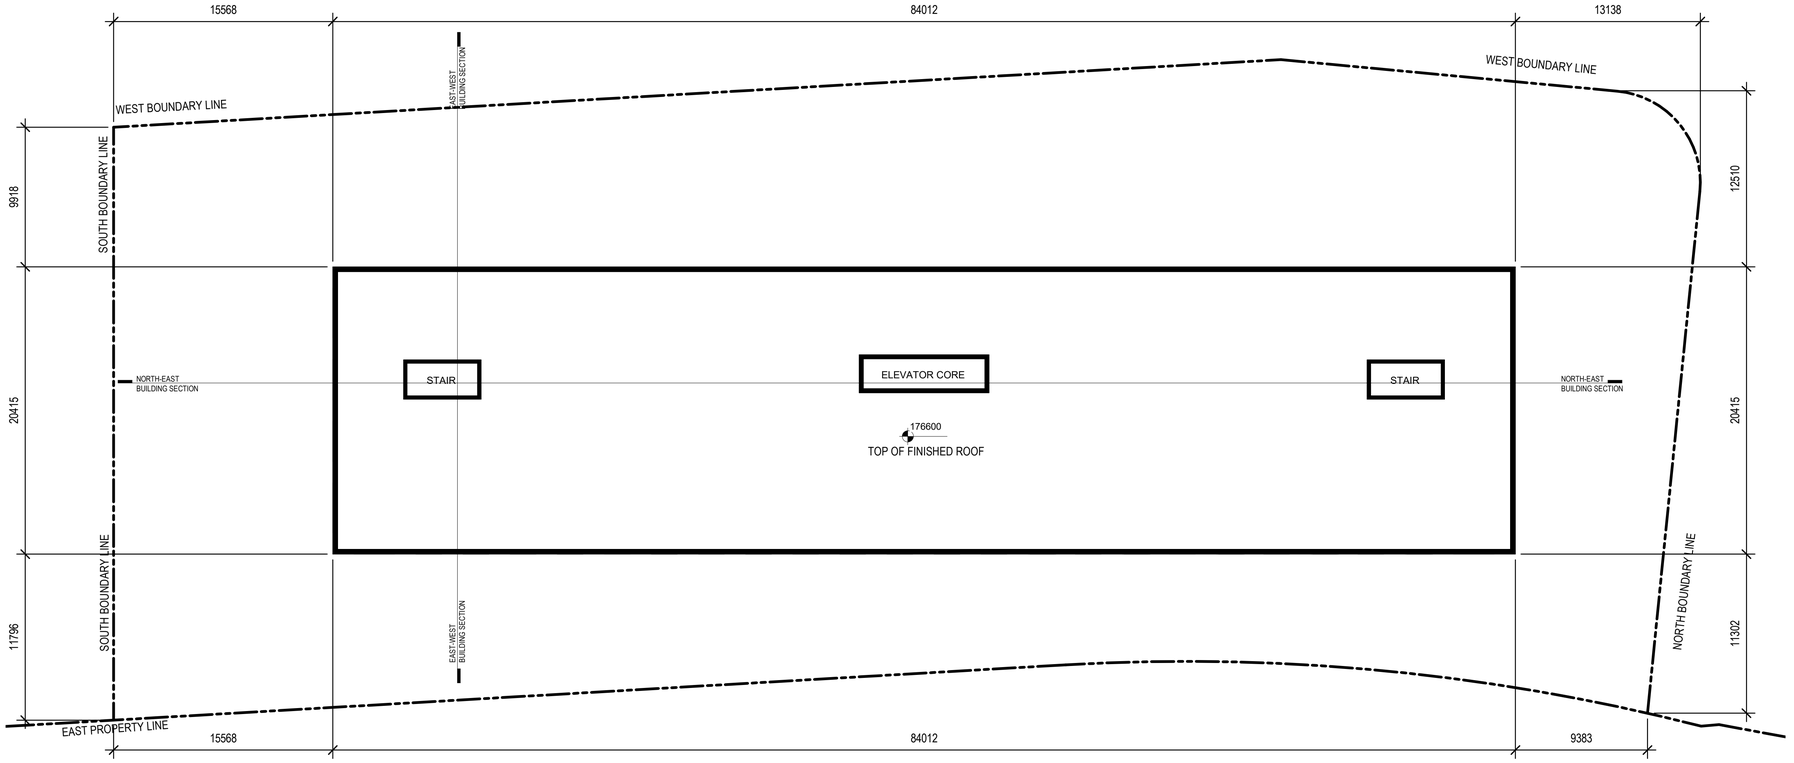

2 A-501G ROOF PLAN

1 : 200

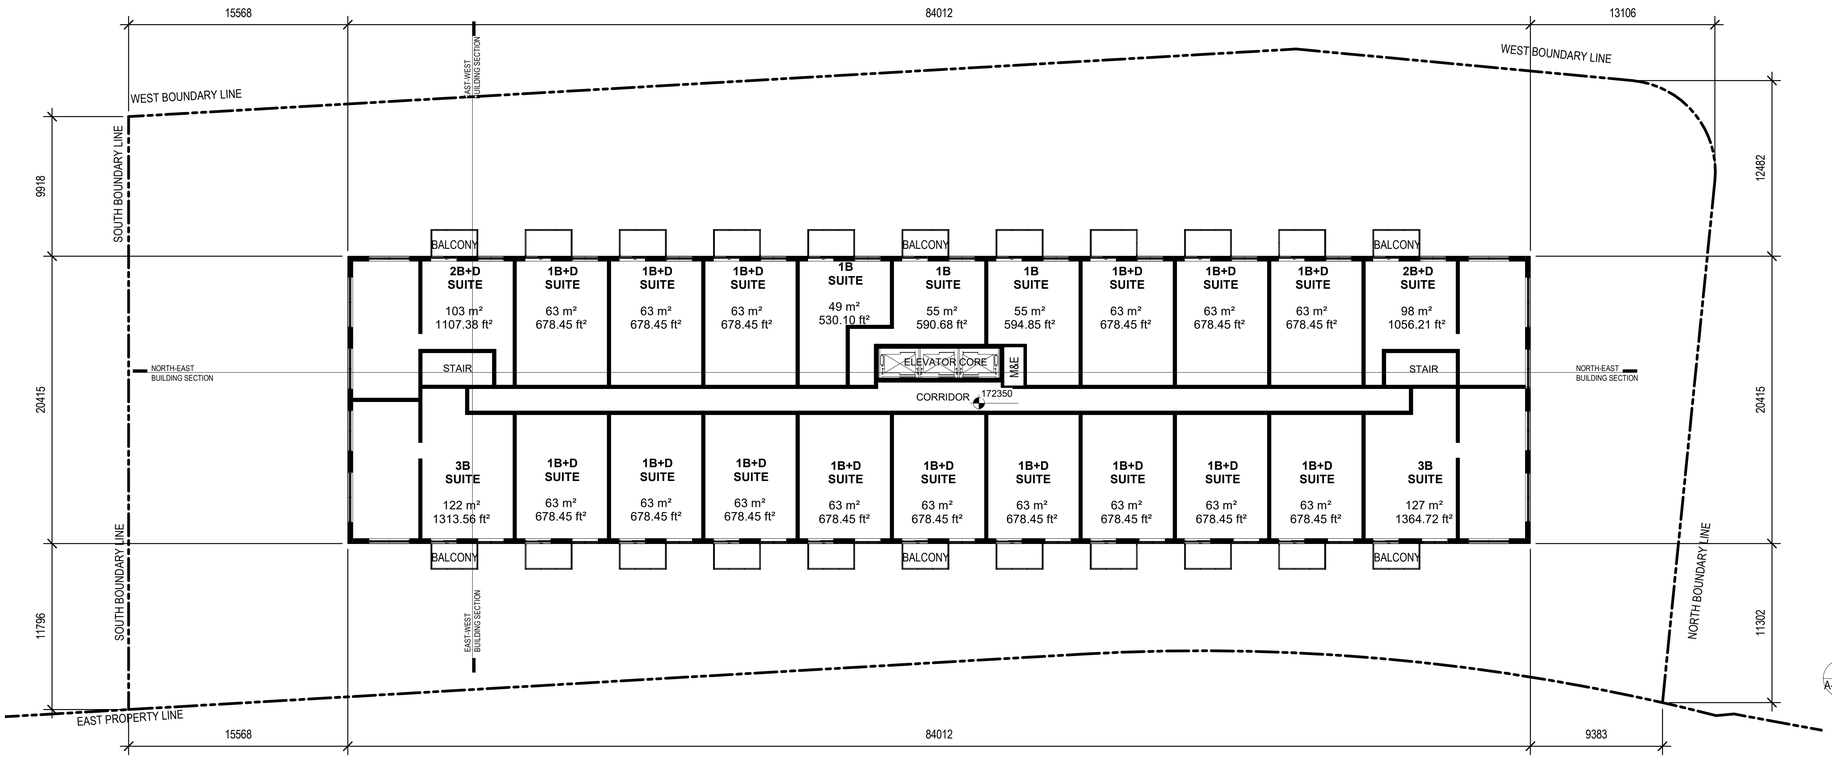

1 A-501G LEVEL 15 FLOOR PLAN

1 : 200

No.	DESCRIPTION	DATE

REVISION RECORD

DESCRIPTION	DATE
Issued for Zoning By-Law Amendment	June 01,2023

ISSUED RECORD

D

D U N P A R

BETTER BY DESIGN

2225 ERIN MILLS PARKWAY PROPOSED NEW CONDOMINIUM TOWER ZONE G

35 CAVITHRA AVE.

SCALE 1 : 200

NORTH

DRAWING TITLE

LEVEL 15 & ROOF PLANS

CLIENT

---

105 SIX POINT ROAD ETOBICOKE ON M8Z 2X3

TEL: 416.236.9800 | FAX:416.236.9080

DRAWN BY Author

CHECKED BY Checker

DATE 11/28/22

PAGE NO. A-203G

2023-06-12 2:13:39 PM