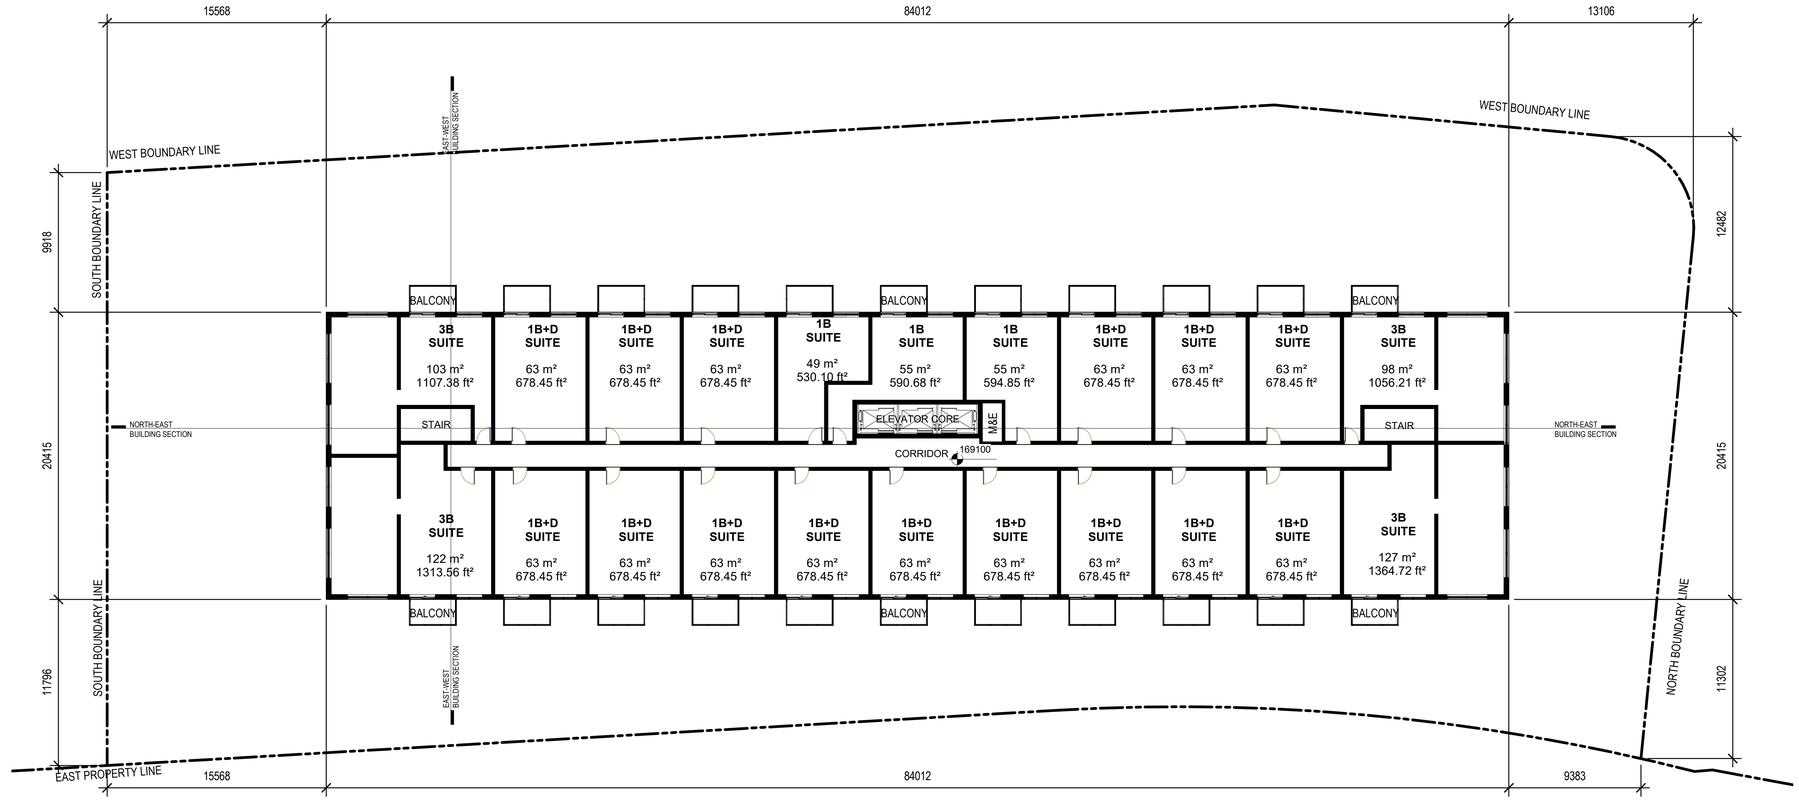

2 A-501G LEVEL 14 FLOOR PLAN

1 : 200

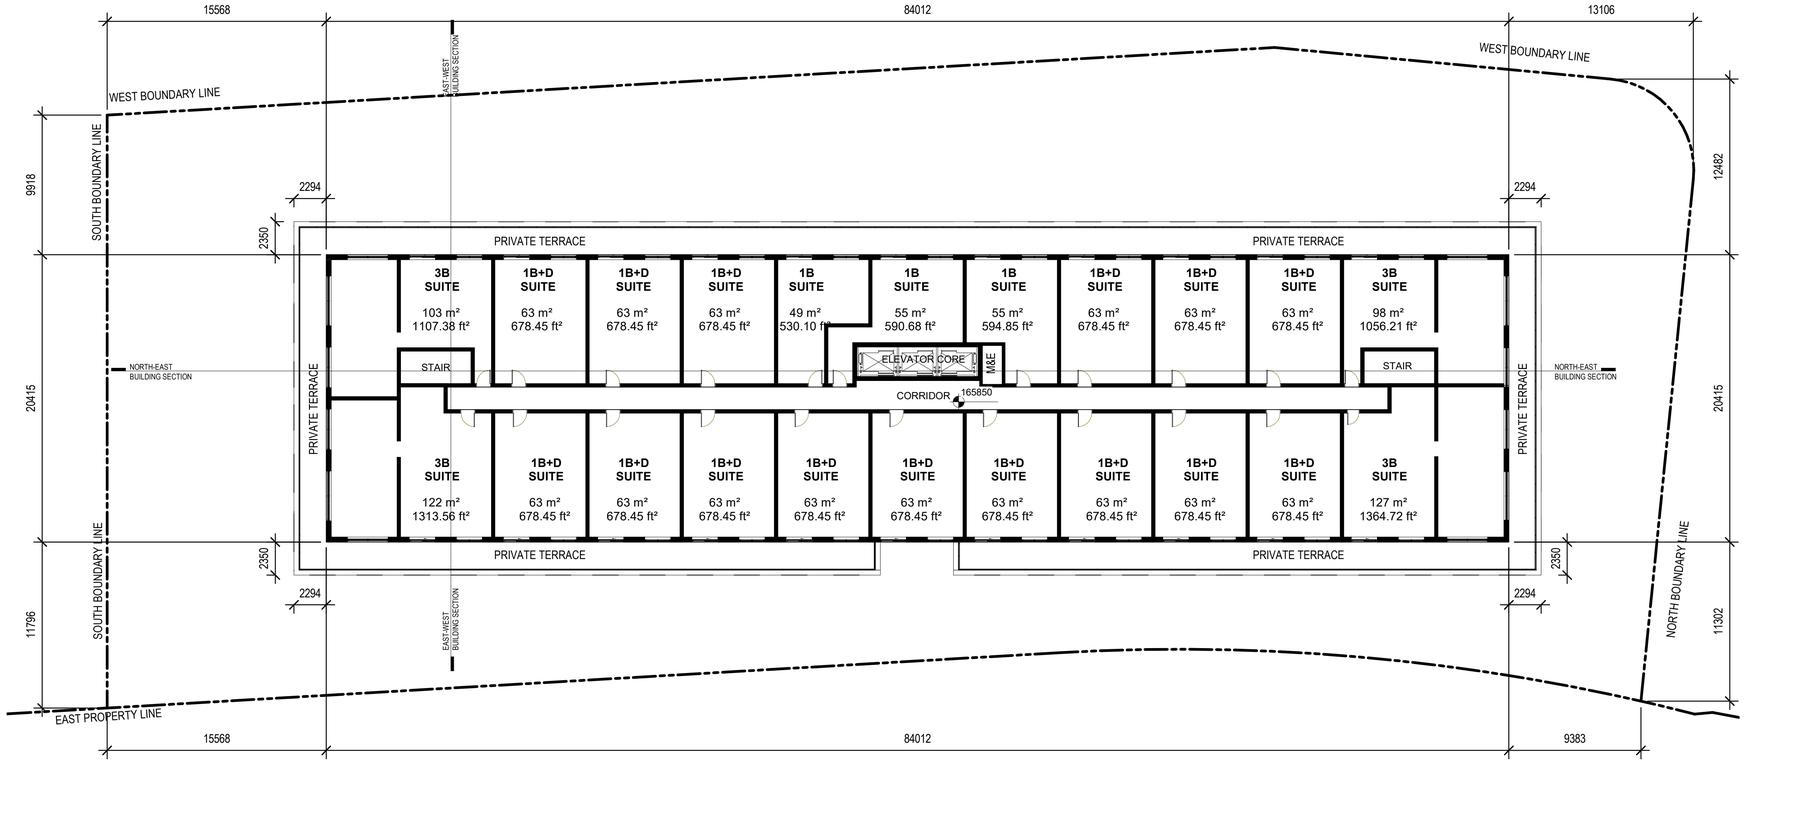

1 A-501G LEVEL 13 FLOOR PLAN

1 : 200

No.	DESCRIPTION	DATE

REVISION RECORD

Issued for Zoning By-Law Amendment	June 01,2023
DESCRIPTION	DATE

ISSUED RECORD

D

DUNPAR

BETTER BY DESIGN

2225 ERIN MILLS PARKWAY PROPOSED NEW CONDOMINIUM TOWER ZONE G

35 CAWTHRA AVE.

SCALE 1 : 200

NORTH

DRAWING TITLE

LEVEL 13 & LEVEL 14 FLOOR PLANS

CLIENT

---

105 SIX POINT ROAD ETOBICOKE ON M8Z 2X3
TEL: 416.236.9800 | FAX:416.236.9080

DRAWN BY	Author	PAGE NO.
CHECKED BY	Checker	A-202G
DATE	11/17/22	

2023-06-12 2:13:37 PM