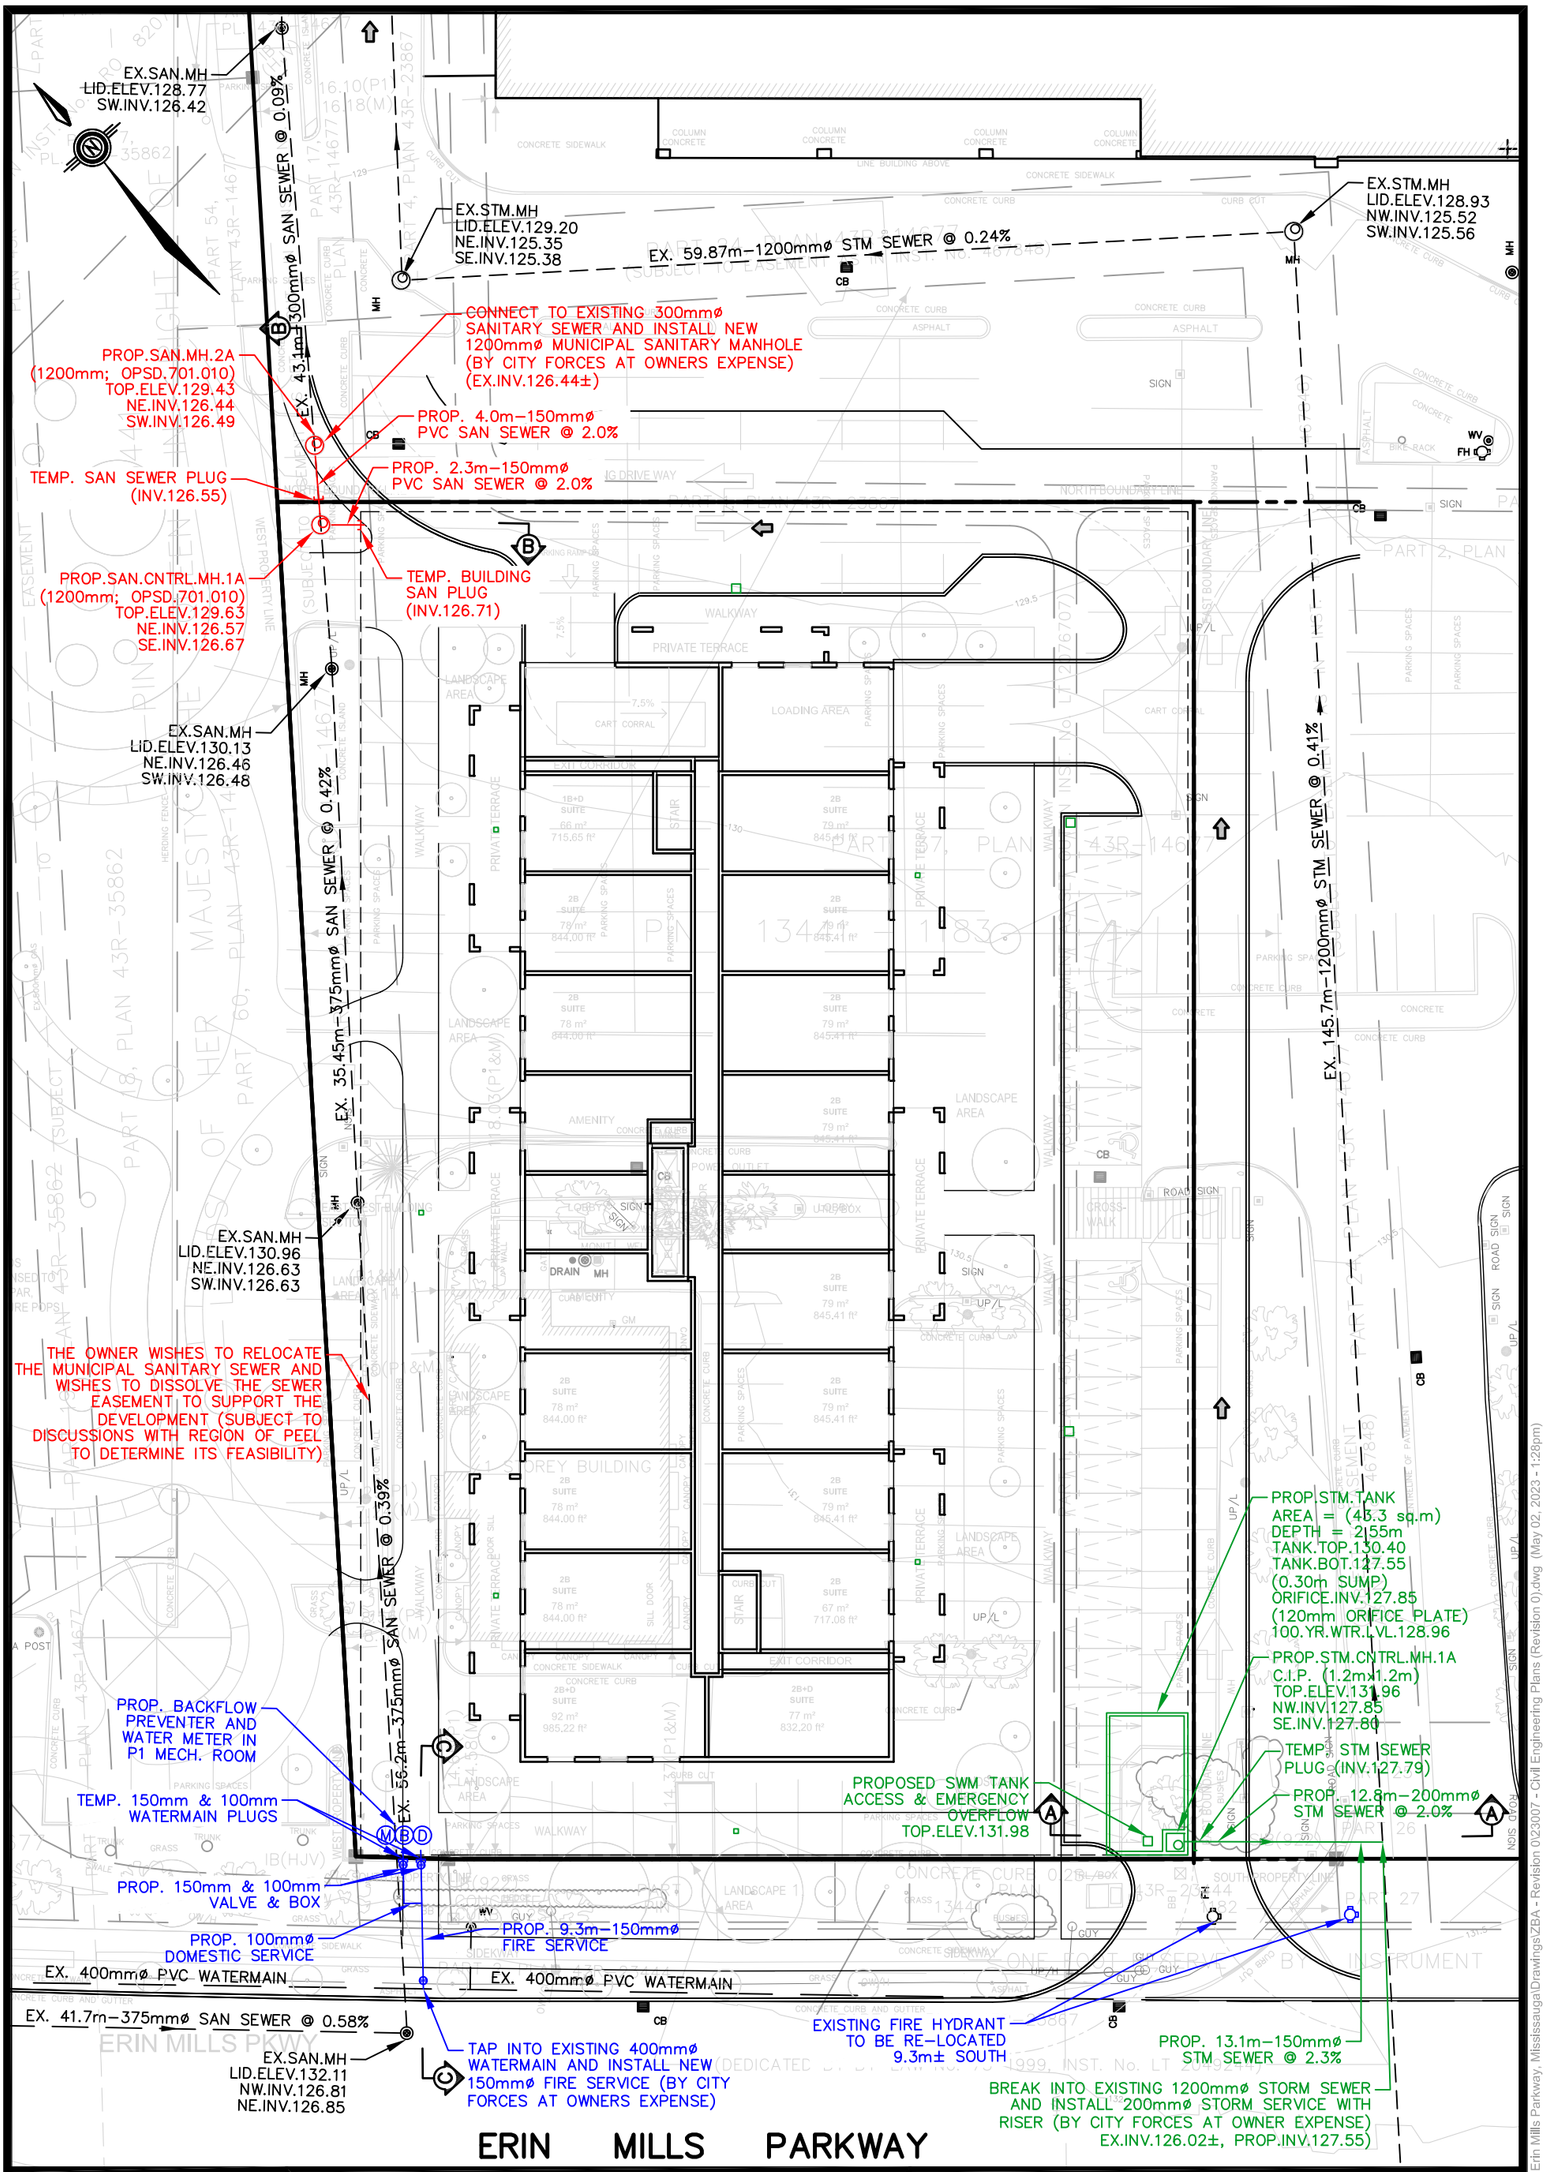

DWN. BY:	B.S.
DESIGNED BY:	A.S.
CHECKED BY:	P.A.
SCALE:	1:400
DATE:	MAY 2023
SHEET NO:	1 OF 6

fabian papa & partners
A Division of FP&P HydraTek Inc.
3901 HIghway 7, Suite 500
Vaughan, Ontario, L4L 8L5
t: 905-264-2420
www.fabianpapa.com

PROJECT NO:	DWG NO:	REV NO:
23007	SSS–A	0

PROJECT NAME:
2225 ERIN MILLS PARKWAY
RESIDENTIAL DEVELOPMENT

DRAWING TITLE:
BUILDING "A" SITE SERVICING SCHEMATIC

H:\FP&P HydraTek\Projects\2023\23007 - 2225 Erin Mills Parkway, Mississauga\Drawings\ZBA - Revision 0\23007 - Civil Engineering Plans (Revision 0).dwg (May 02, 2023 - 1:28pm)