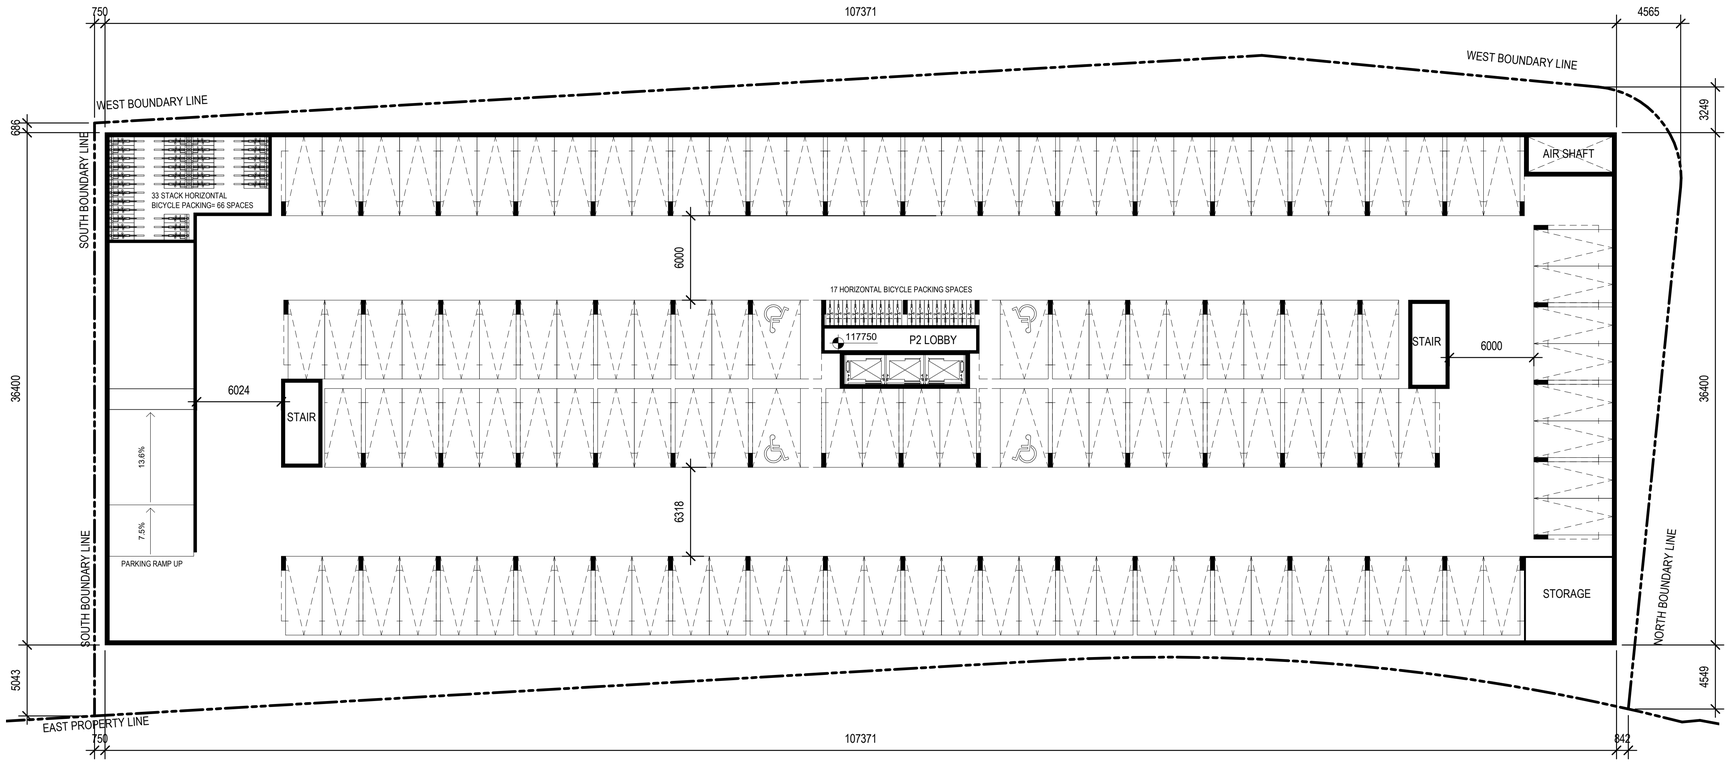

2 P2 LEVEL PLAN
1 : 200

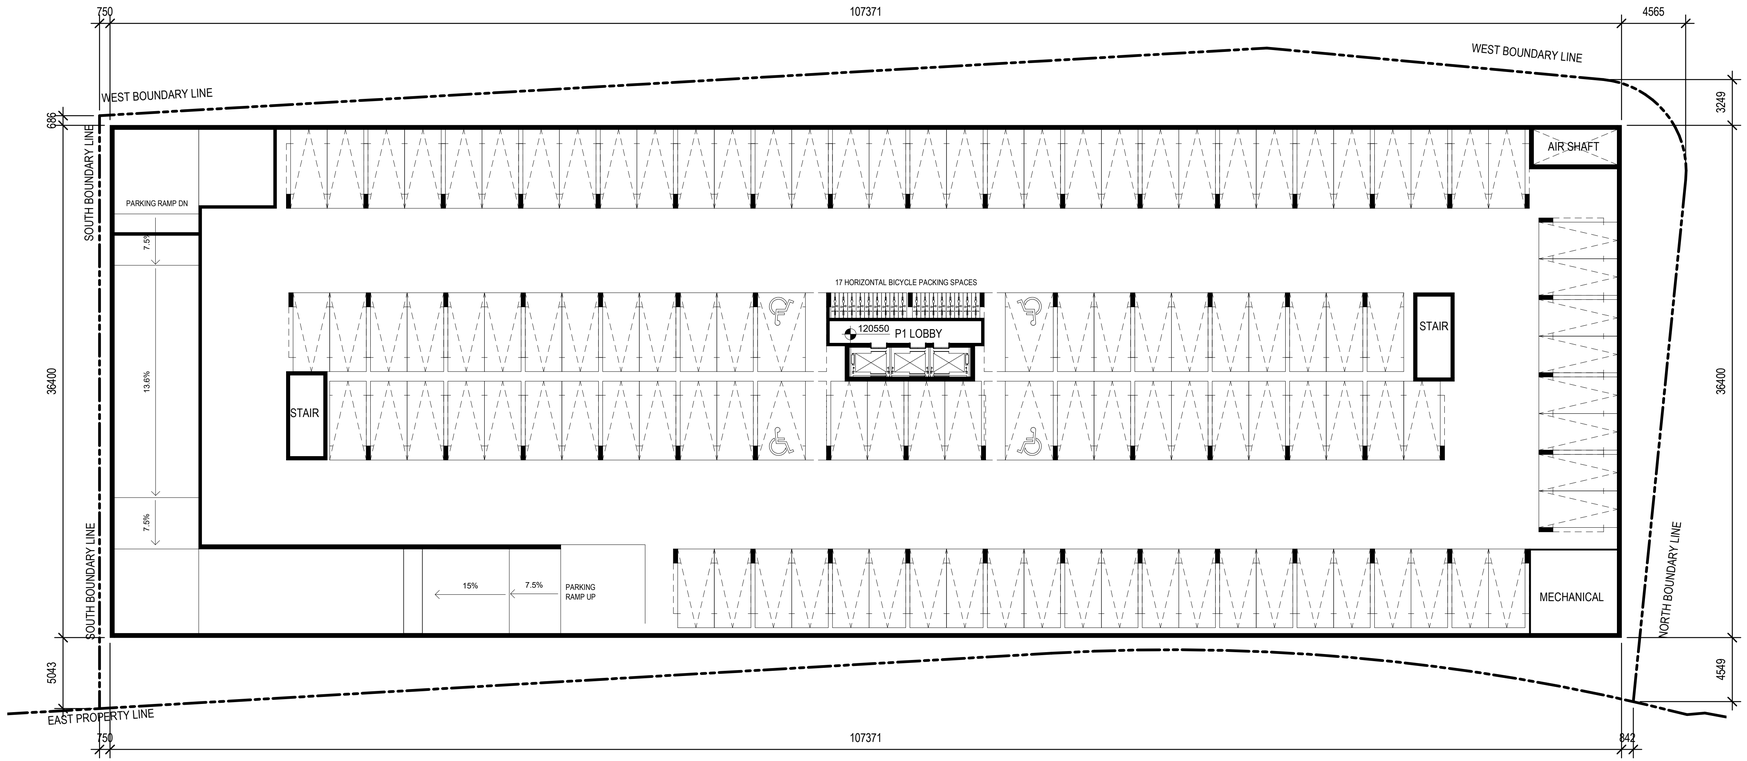

1 P1 LEVEL PLAN
1 : 200

NOTE:

PROVED 10% OF THE PARKING SPACES TO BE EV READY

No.	DESCRIPTION	DATE

REVISION RECORD

Issued for Zoning By-Law Amendment	June 01,2023
DESCRIPTION	DATE

ISSUED RECORD

D

DUNPAR
BETTER BY DESIGN

2225 ERIN MILLS PARKWAY PROPOSED NEW CONDOMINIUM TOWER ZONE G
35 CAWTHRA AVE.

SCALE 1 : 200

NORTH

DRAWING TITLE

UNDERGROUND PARKING P1 TO P2 PLANS

CLIENT

---

105 SIX POINT ROAD ETOBICOKE ON M8Z 2X3
TEL: 416.236.9800 | FAX:416.236.9080

DRAWN BY	Author	PAGE NO.
CHECKED BY	Checker	A-100G
DATE	09/30/22	

2023-06-12 2:13:24 PM