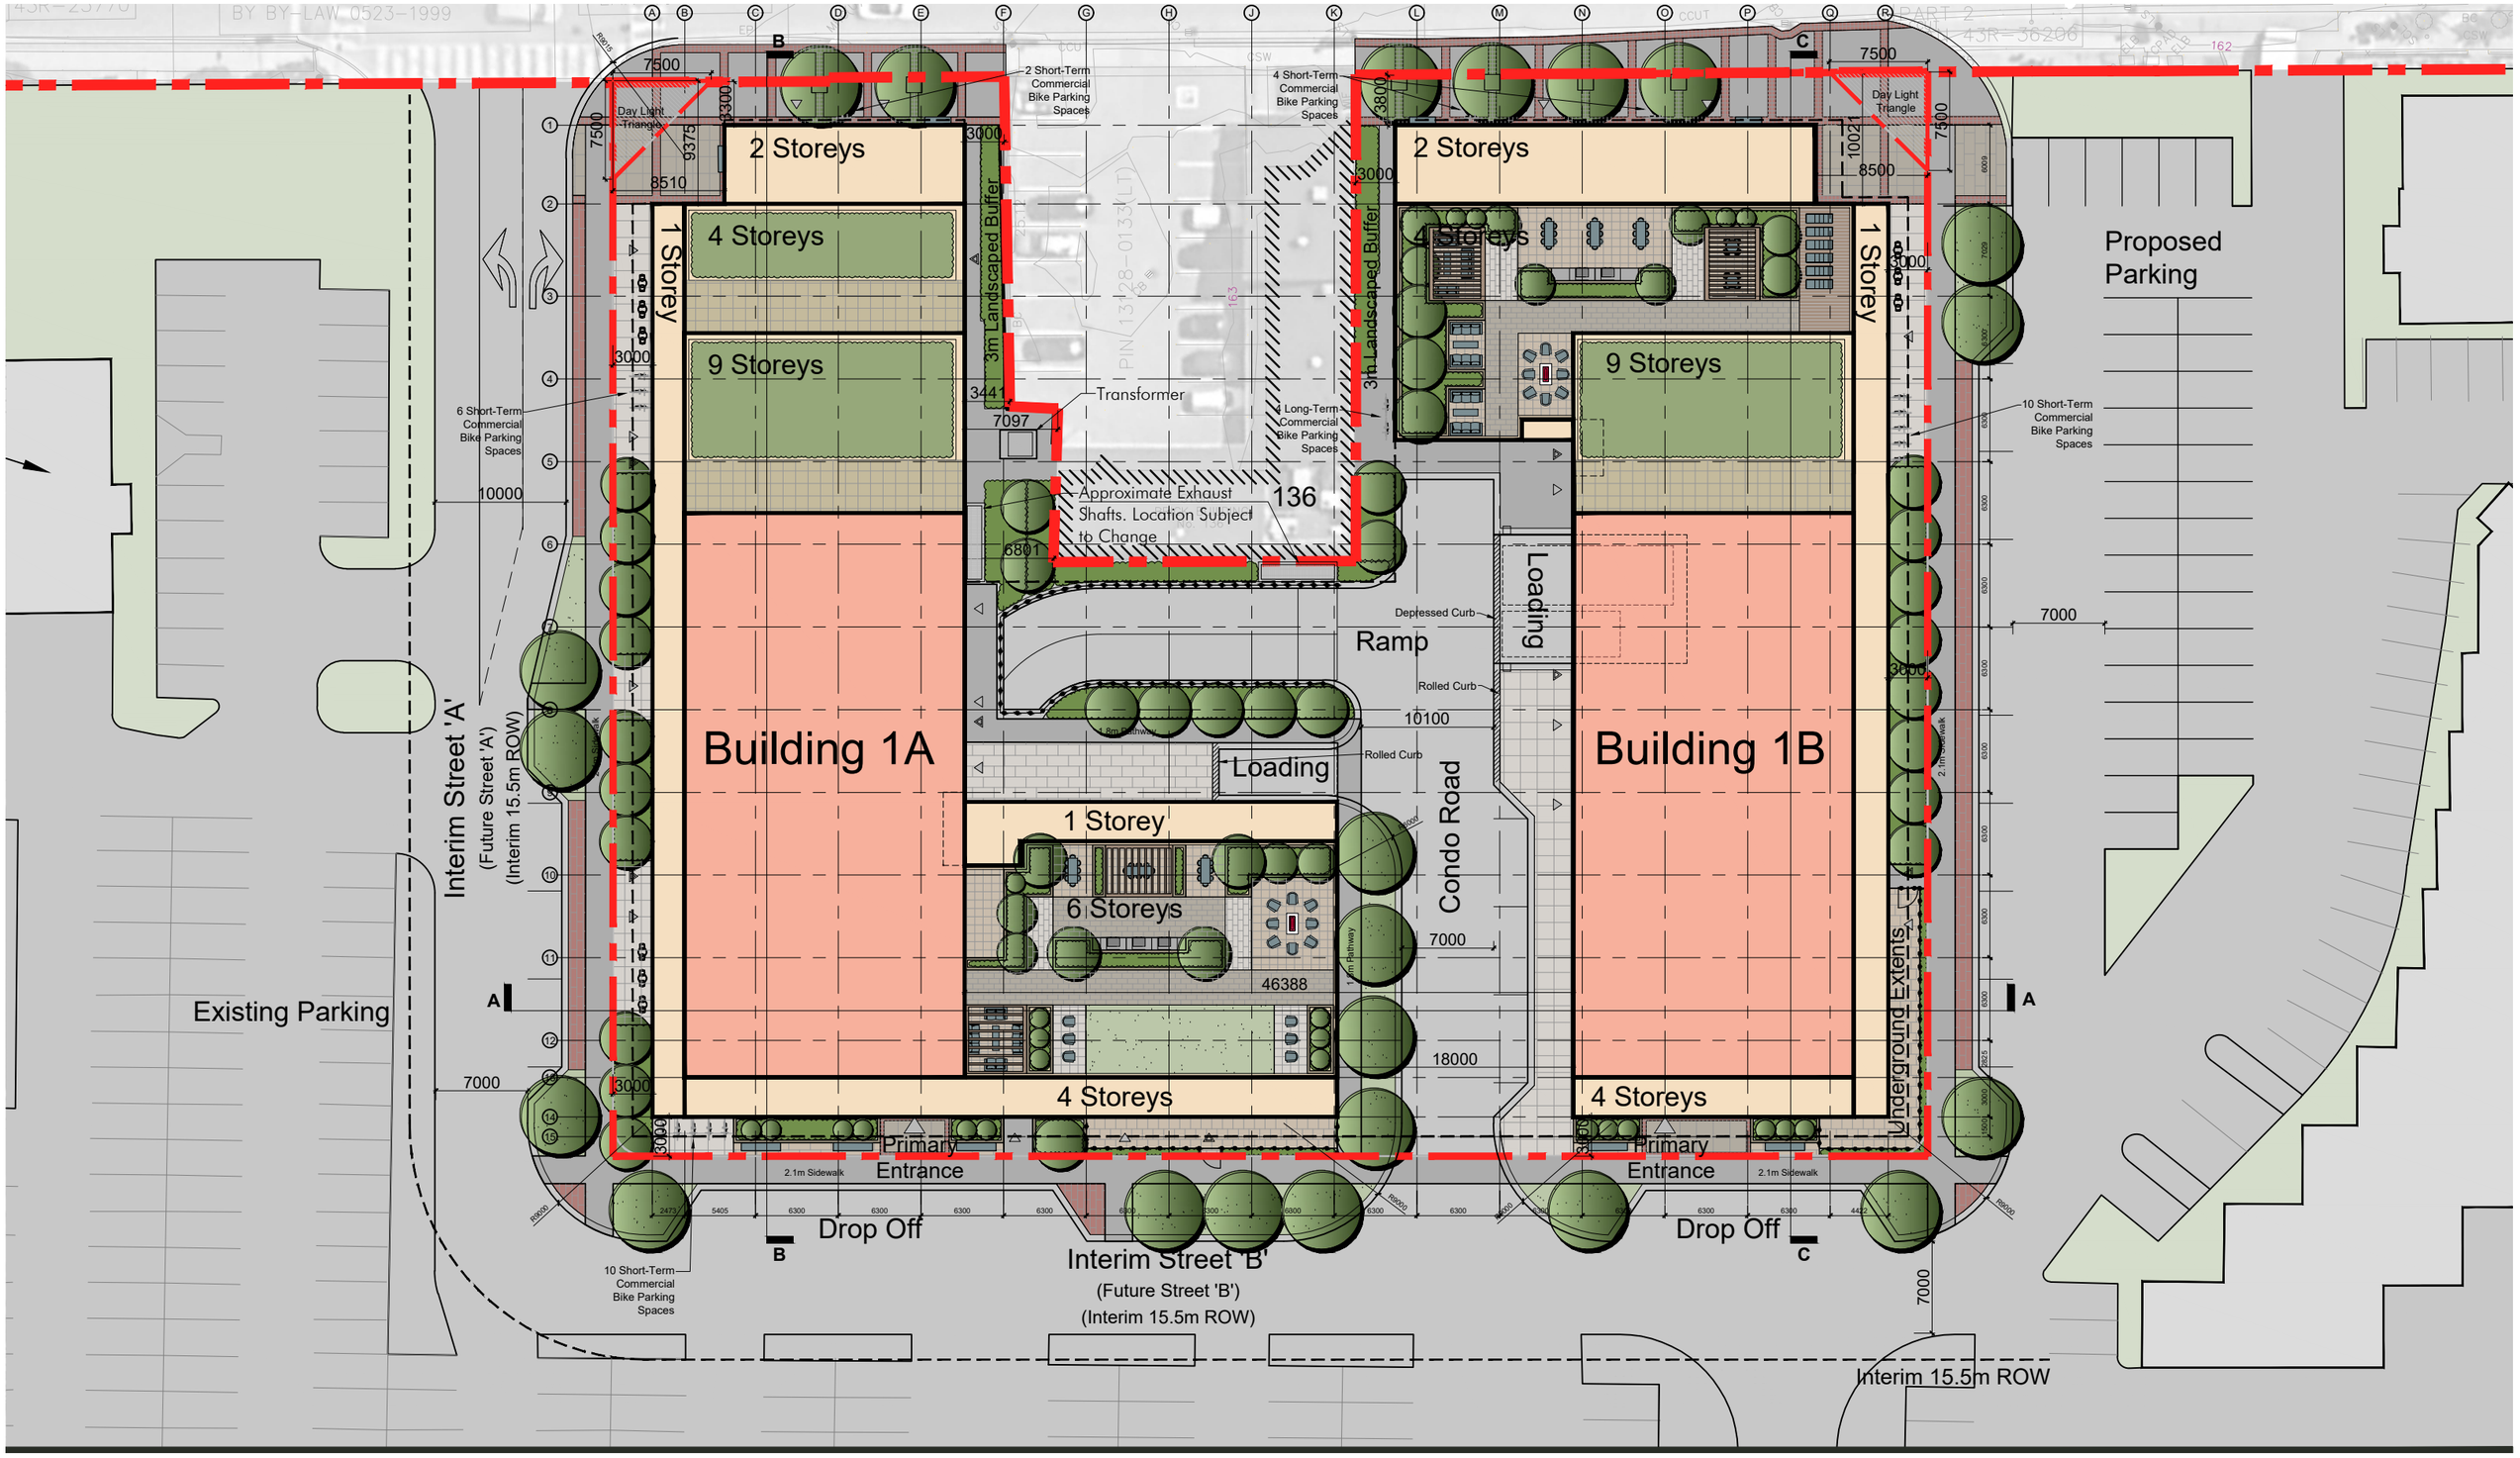

DeZen Reality Limited

Phase 01 Drawings

SP1-4

146 Queens St. South

Mississauga, On

Site Plan

Scale: 1:450

NOTE: Property line, buildings, drive access and street setbacks are all shown as approximate. A detailed site survey must be provided prior to finalizing all conditions. Dimensions used are all based on reference plans and are not intended as legally binding. Architect is not responsible for any changes that may occur due to verification of zoning, boundary conditions, OP, or other regulations. The enclosed drawing is for reference and information purposes only.

D2034
May 13, 2024

SRM architects+ urban×designers