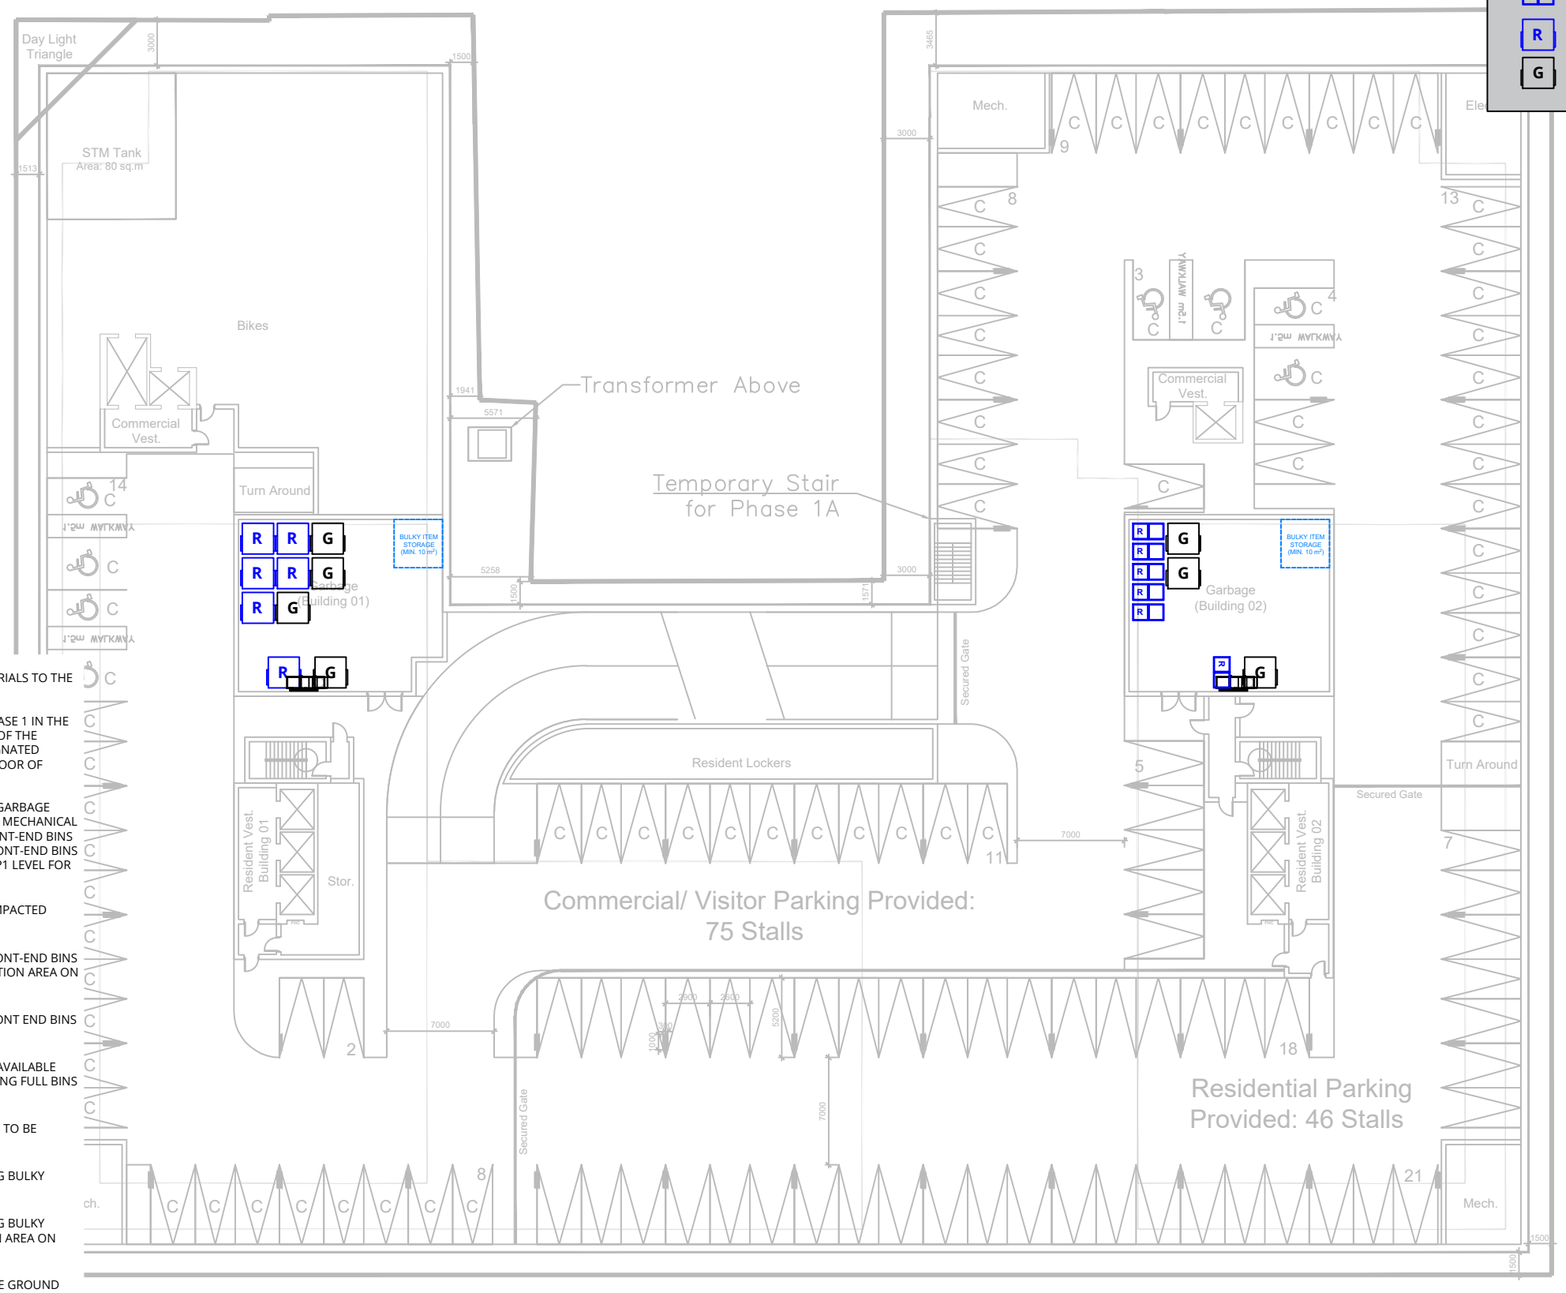

LEGEND:

- R | 3-CUBIC YARD FRONT-END BIN - BB RECYCLABLES
- R | 4-CUBIC YARD FRONT-END BIN - BB RECYCLABLES
- G | 4-CUBIC YARD FRONT-END BIN - MIXED WASTE

NOTES:

1. RESIDENTS TO BE RESPONSIBLE FOR TRANSPORTING WASTE MATERIALS TO THE DESIGNATED WASTE CHUTE AS REQUIRED.
2. SOLID WASTE FROM THE RESIDENCES WILL BE COLLECTED FOR PHASE 1 IN THE DEDICATED 'WASTE RECEIPT & STORAGE' ROOMS IN THE P1 LEVEL OF THE UNDERGROUND PARKING FACILITY AND TRANSFERRED TO A DESIGNATED "WASTE STAGING AND COLLECTION" FACILITY ON THE GROUND FLOOR OF BUILDING 1B.
3. SEPARATE CHUTES WILL BE PROVIDED FOR BB RECYCLABLES AND GARBAGE UNLESS A SINGLE CHUTE CAN BE EQUIPPED WITH AN AUTOMATED MECHANICAL SEPARATION SYSTEM TO DIRECT MATERIALS INTO RESPECTIVE FRONT-END BINS AT THE CHUTE ROOM. THESE MATERIALS WILL BE RECEIVED IN FRONT-END BINS IN THE DEDICATED CHUTE OR GARBAGE ROOM LOCATED ON THE P1 LEVEL FOR EACH BUILDING OF THE DEVELOPMENT.
3. BB RECYCLABLES AND MIXED WASTE MATERIALS WILL NOT BE COMPACTED AFTER HAVING BEEN RECEIVED VIA THE MATERIALS CHUTES.
4. PROPERTY MANAGEMENT TO BE RESPONSIBLE FOR JOCKEYING FRONT-END BINS FROM THE RECEIPT/STORAGE ROOM TO THE DESIGNATED COLLECTION AREA ON COLLECTION DAY.
5. PROPERTY MANAGEMENT TO BE RESPONSIBLE FOR JOCKEYING FRONT END BINS TO FACILITATE COLLECTION.
6. PROPERTY MANAGEMENT TO BE RESPONSIBLE FOR MONITORING AVAILABLE CAPACITY WITHIN THE RESPECTIVE FRONT-END BINS, AND REPLACING FULL BINS WITH EMPTY BINS AS REQUIRED.
7. MIXED WASTE TO BE COLLECTED TWICE-WEEKLY. BB RECYCLABLES TO BE COLLECTED WEEKLY.
8. PROPERTY MANAGEMENT TO BE RESPONSIBLE FOR TRANSPORTING BULKY ITEMS TO THE DESIGNATED STAGING AREA AS REQUIRED.
9. PROPERTY MANAGEMENT TO BE RESPONSIBLE FOR TRANSPORTING BULKY ITEMS FROM THE STAGING AREA TO THE DESIGNATED COLLECTION AREA ON COLLECTION DAY, AS REQUIRED.
10. WASTE WILL BE TRANSFERRED FROM THE STORAGE ROOMS TO THE GROUND FLOOR STAGING/COLLECTION FACILITY USING THE PARKING ACCESS RAMP VIA A TOW MOTOR (OR SIMILAR) THE EVENING BEFORE COLLECTION DAY.
11. SITE PLAN PROVIDED BY SRM ARCHITECTS INC. (2024).

0 10 15m

Waste Receipt and Storage Rooms - Recyclables and Mixed Waste
Solid Waste Management Plan - 146 Queen Street South, Mississauga, Ontario

DeZen Realty Limited

True North

Project #2306299

Drawn by: TFB	Figure: 1	
Approx. Scale:	1:400	
Date Revised:	Mar. 7, 2024	

\\rwdgroup\guelph\AM_Jobs\2023\2306299\04Deliverables\41WasteManagement\Figures\20240307 RWDI 2306299 F01 Waste 142QueenStreetStoragePlan.dwg