RN DESIGN
WWW.RNDESIGN.COM
Tel: 905-738-3177
WWW.THEPLUSGROUP.CA

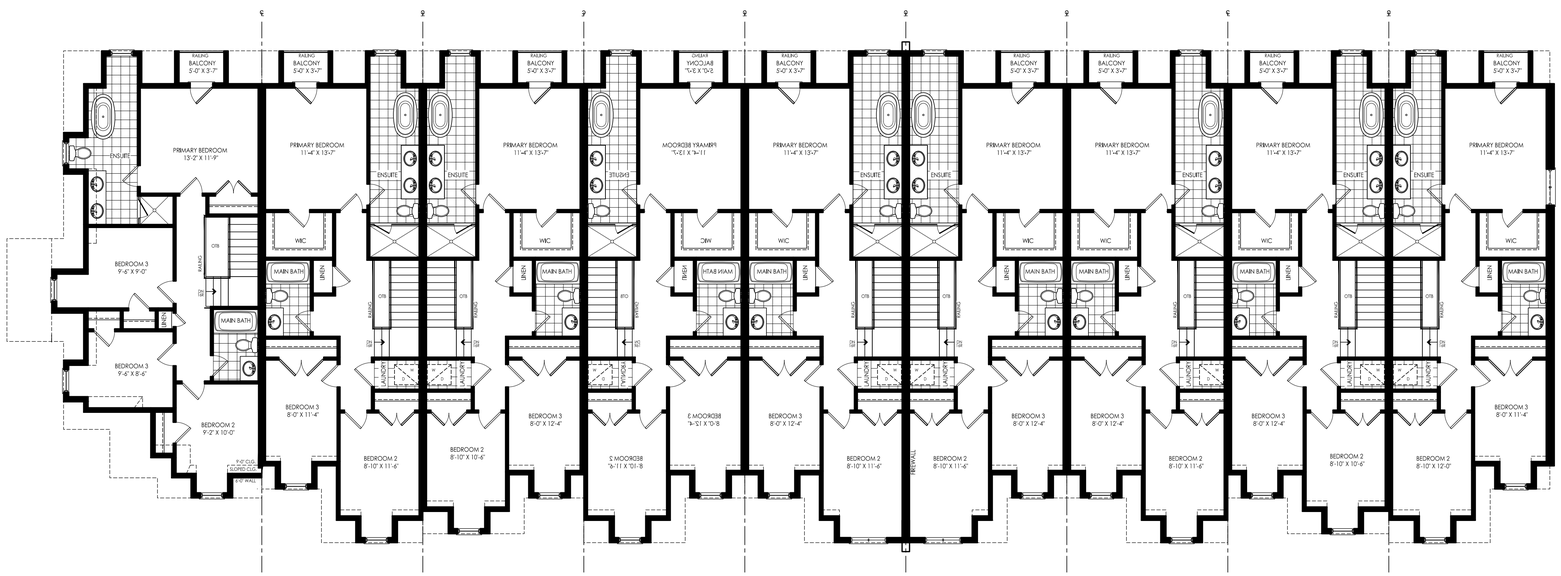

THIRD FLOOR - BLOCK 1

client	Milani Group
project	Port Credit Mississauga
model	**TH-18-HL-REVISION NEEDED AUG-15**
project #	20064
scale	1/8" = 1'0"
page	A302

revisions	initials	date