RN DESIGN
WWW.RNDESIGN.COM
Tel: 905-738-3177
WWW.THEPLUSGROUP.CA

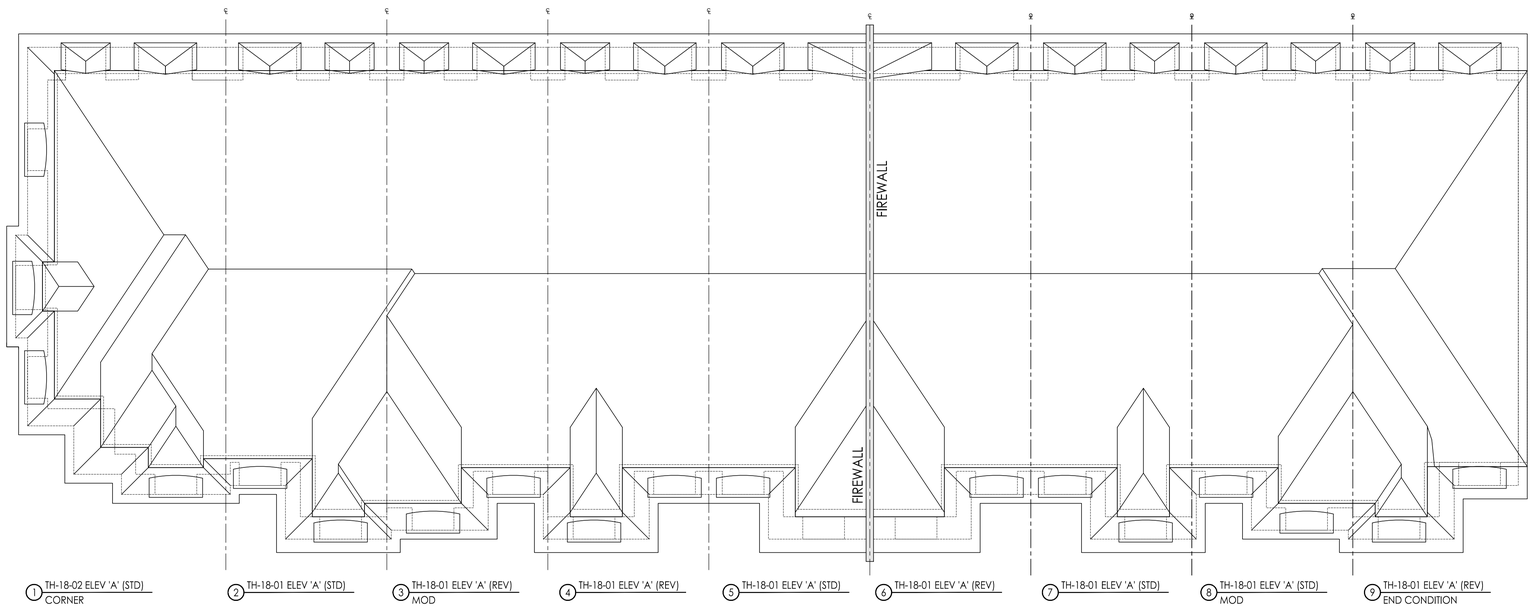

ROOF FLOOR - BLOCK 1

client
Milani Group

project
Port Credit
Mississauga

model **TH-18-HL-REVISION NEEDED AUG-15**

project # 20064

scale 1/8" = 1'0"

page A303

revisions	initials	date