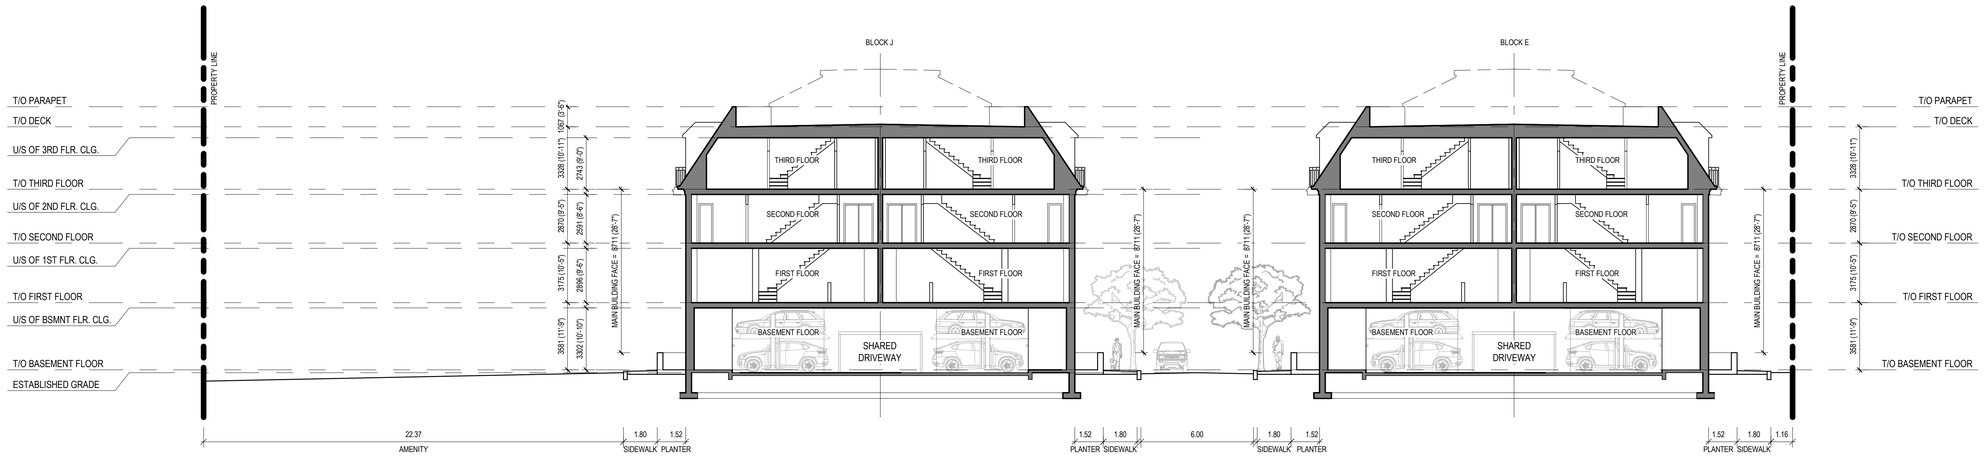

1 CROSS-SECTION
1 : 150

INFINITY
ARCHITECTURE & DESIGN
4 APPLEBY ROAD, ETOBICOKE ON M9B 4Z9

No.	DESCRIPTION	DATE

REVISION RECORD

DESCRIPTION	DATE
ISSUED FOR REZONING	2023-12-22

ISSUED RECORD

D
DUNPAR

2620 CHALKWELL CLOSE
MISSISSAUGA, ON

SCALE
1 : 150

DRAWING TITLE
BUILDING & SITE
CROSS-SECTION

CLIENT
1672735 ONTARIO INC.
105 SIX POINT ROAD, ETOBICOKE ON M8Z 2X3 TEL: 416.236.9800 | FAX: 416.236.9080

DRAWN	RB/DS	PAGE NO.
CHECKED	AS	A-500
DATE	2023-12-22	

2023-12-11 3:10:12 PM