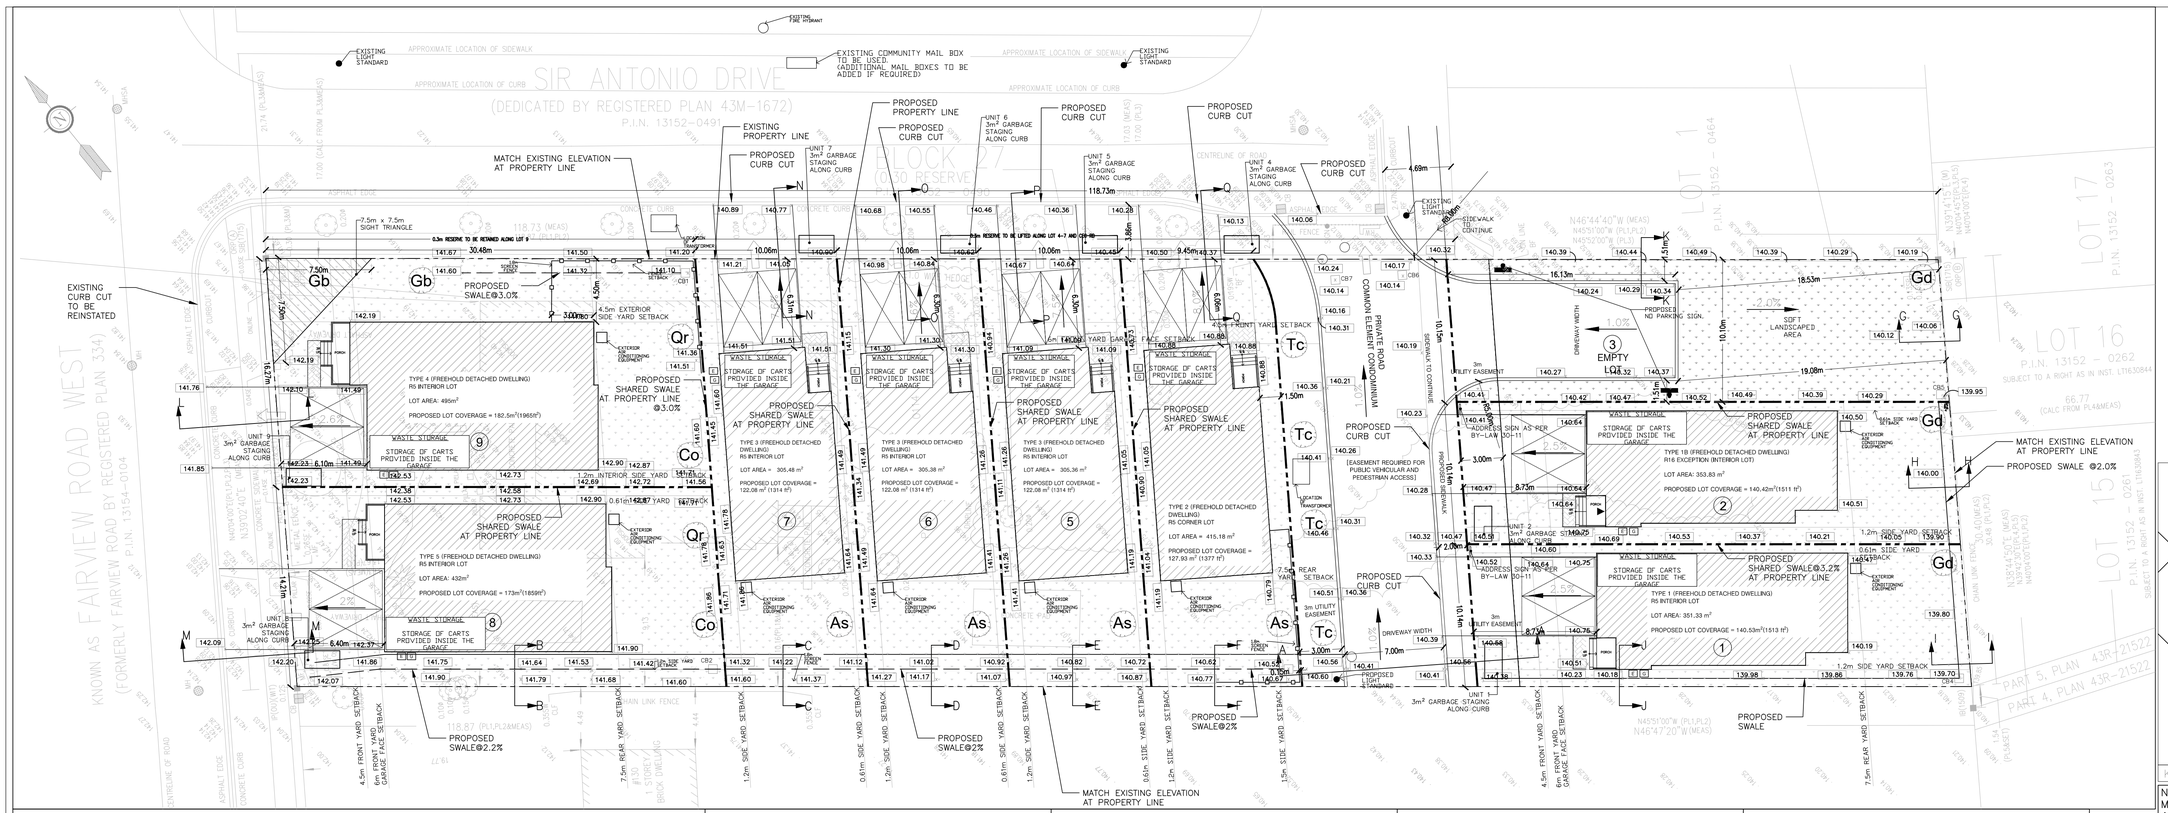

NO ALTERATION HAS BEEN PROPOSED FOR EXISTING MUNICIPAL R.O.W.
ANY DAMAGE WITHIN CITY R.O.W. FROM THE SUBJECT DEVELOPMENT MUST BE REINSTATED AS EXISTING CONDITION.

LEGEND

℄ ROAD	CENTRELINE OF THE ROAD
98.40	EXISTING ELEVATION
x 197.50	PROPOSED ELEVATION
	SILT FENCE
2%	DRAINAGE DIRECTION AND SLOPE
	ROOF LEADER WITH SPLASH PAD
	DRAINAGE DIRECTION
HP	HYDRO POLE / BELL POLE
HYD&V	VALVED HYDRANT
V&B	VALVE & BOX
CB	PROPOSED CATCHBASIN
	ENTRANCE/EXIT

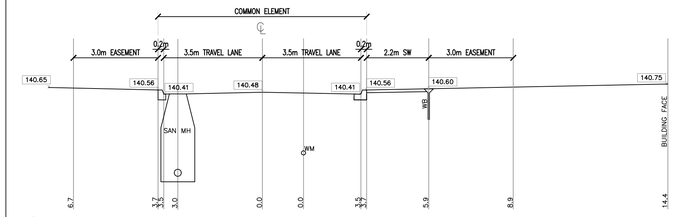

1 SG-2 SECTION A-A
SCALE: 1:100

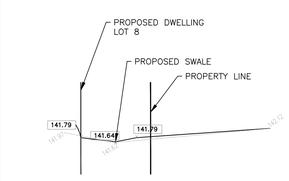

2 SG-2 SECTION B-B
SCALE: 1:100

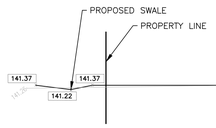

3 SG-2 SECTION C-C
SCALE: 1:100

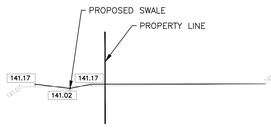

4 SG-2 SECTION D-D
SCALE: 1:100

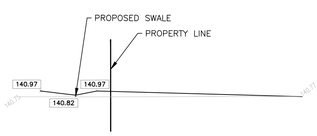

5 SG-2 SECTION E-E
SCALE: 1:100

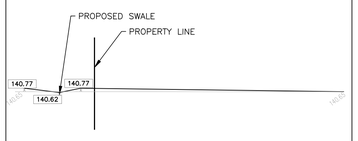

6 SG-2 SECTION F-F
SCALE: 1:100

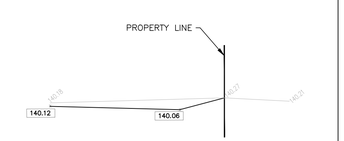

7 SG-2 SECTION G-G
SCALE: 1:50

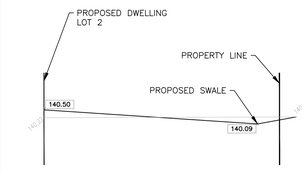

8 SG-2 SECTION H-H
SCALE: 1:100

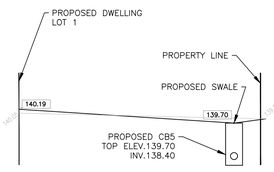

9 SG-2 SECTION I-I
SCALE: 1:100

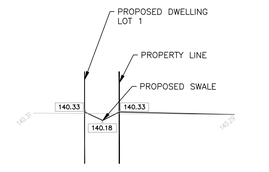

4 SG-2 SECTION J-J
SCALE: 1:50

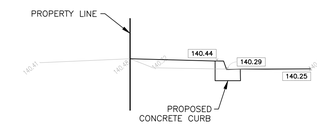

5 SG-2 SECTION K-K
SCALE: 1:50

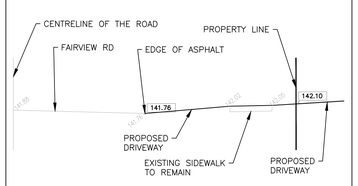

6 SG-2 SECTION L-L
SCALE: 1:100

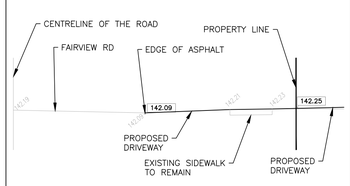

7 SG-2 SECTION M-M
SCALE: 1:100

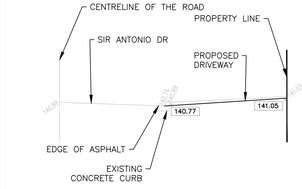

8 SG-2 SECTION N-N
SCALE: 1:100

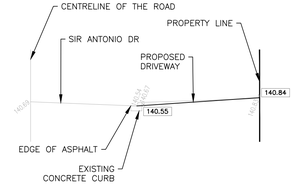

9 SG-2 SECTION O-O
SCALE: 1:100

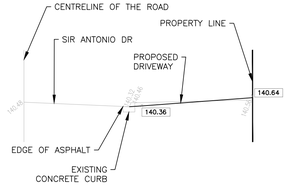

4 SG-2 SECTION P-P
SCALE: 1:100

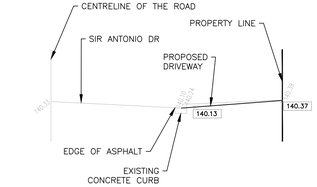

5 SG-2 SECTION Q-Q
SCALE: 1:100

No.	Date	By	ISSUE FOR
D	03/18/2024	JP	COMMENTS ADDRESSED
C	03/12/2024	JP	COMMENTS ADDRESSED
B	01/16/2024	JP	COMMENTS ADDRESSED
A	09/14/2023	JP	PERMIT

REVISIONS

UNAUTHORIZED USE OR REUSE OF THIS DRAWING IS NOT PERMITTED

CITY OF MISSISSAUGA
REGIONAL MUNICIPALITY OF PEEL

PROPOSED SUBDIVISION TO HAVE DETACHED HOMES

120 FAIRVIEW ROAD WEST,
MISSISSAUGA, ON, L5B 1K6

Title:
CROSS SECTION DETAIL

LICENSED PROFESSIONAL ENGINEER
J. PARK
100542698
03/18/2024
PROVINCE OF ONTARIO

LAND&BUILDING EXPERTS
570 ALDEN ROAD,
UNIT 6, MARKHAM
ONTARIO, L3R 8N5
TEL: (647) 340-8649
building.experts@yahoo.com

REVIEWED BY: JP		DATE: AUG, 2023
REVISED BY: JP	PROJECT No. FAIRVIEW-23-01	DRAWING No. SG-2
SCALE: 1:200		