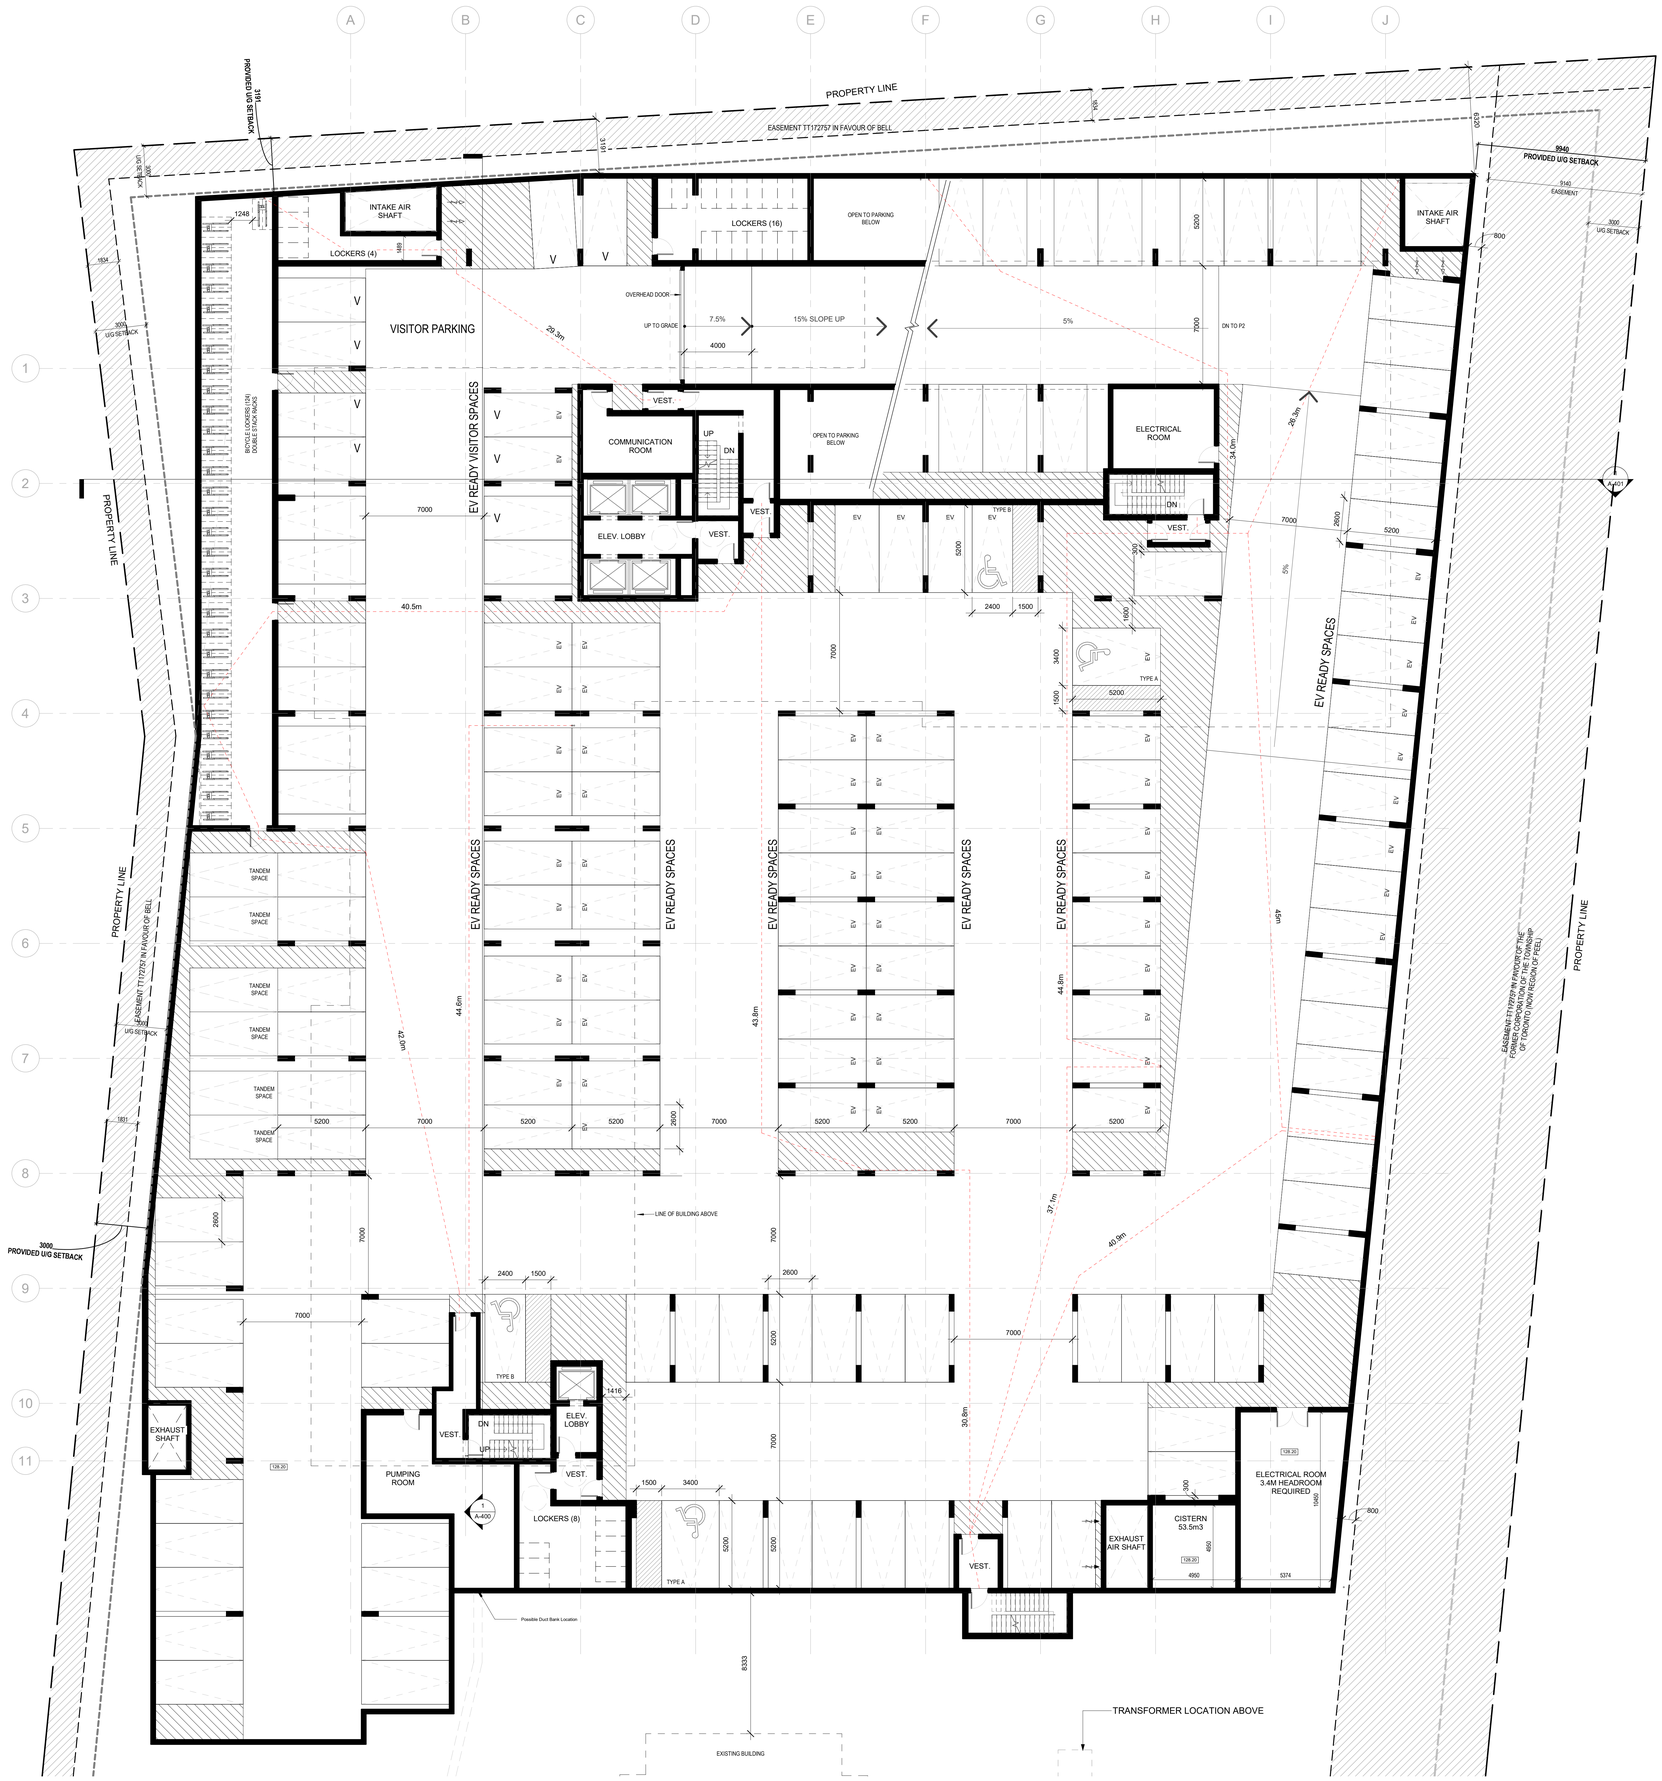

onespace
one team. one vision.

onespace unlimited inc.
architecture + interior design
3150 STEELES AVE WEST. SUITE 305.
VAUGHAN,
ONTARIO L4L 9R8 TEL: (416) 848-1245 FAX: (416) 848-1246
WWW.ONESPACEUNLIMITED.COM

No.	Date	Revision

True North

Project North

No.	DATE	ISSUED
03	21Dec2023	REISSUED FOR OPA AND REZONING
02	26Sep05023	REISSUED FOR OPA AND REZONING
01	27Nov2022	ISSUED FOR OPA AND REZONING

ONTARIO ASSOCIATION OF ARCHITECTS
ROD L. ROWBOTHAM
LICENCE
5084

ALL DRAWINGS ARE THE PROPERTY OF ONESPACE AND THEY ARE NOT TO BE REPRODUCED IN WHOLE OR IN PART WITHOUT WRITTEN CONSENT FROM ONESPACE.

DRAWINGS ARE INTENDED TO CONVEY SCOPE OF WORK AND DESIGN INTENT ONLY. CONTRACTOR TO VERIFY ALL ARRANGEMENT AND SIZES OF MATERIALS AND PRODUCTS.

ALL CONSTRUCTION TO BE ACCORDING TO BEST COMMON PRACTICE AND CONFORM TO THE ONTARIO BUILDING CODE IN EFFECT AT THE TIME.

CLIENT

1785 Bloor Holdings Inc.
181 Eglinton Avenue East, Suite 204, Toronto, ON M4P 1J4

ADDRESS

1785 Bloor St.

1785 Bloor Street, Mississauga, ON L4X 1S8

DRAWING

P1 Overall Floor Plan

PROJECT NUMBER	DATE
21045	21Dec2023
SCALE	PLOTTED DATE
1 : 125	21Dec2023

A-101