


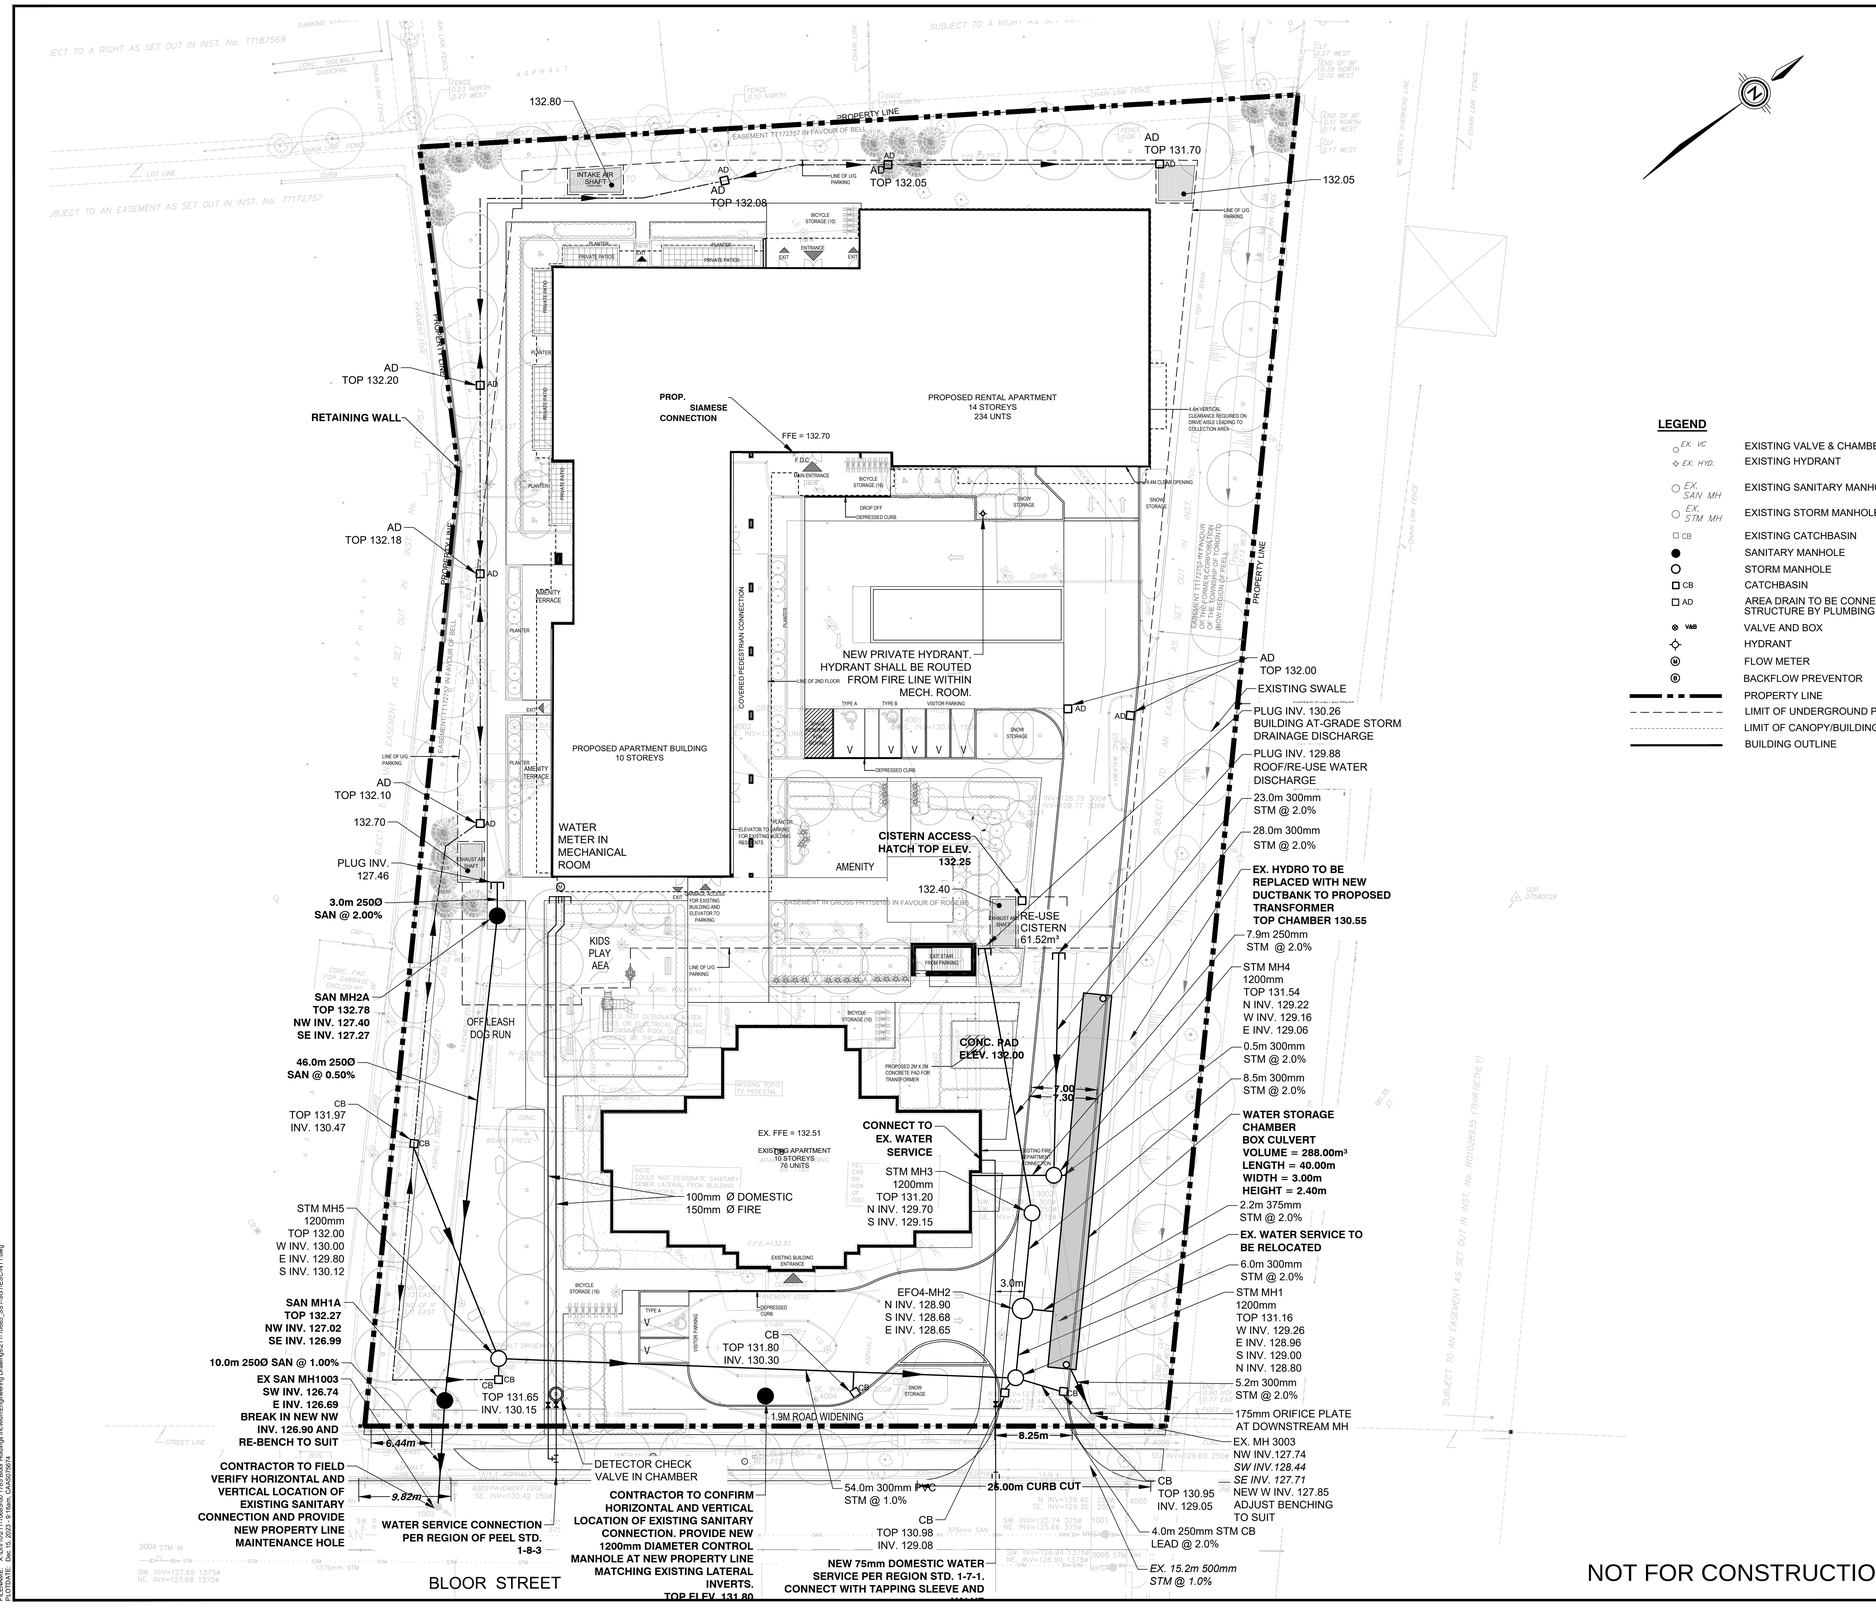


KEY PLAN NTS

## LEGEND

| | |
|---|---|
| EX. VC | EXISTING VALVE & CHAMBER |
| EX. HYD. | EXISTING HYDRANT |
| EX. SAN MH | EXISTING SANITARY MANHOLE |
| EX. STM MH | EXISTING STORM MANHOLE |
| CB | EXISTING CATCHBASIN |
| | SANITARY MANHOLE |
| | STORM MANHOLE |
| CB | CATCHBASIN |
| AD | AREA DRAIN TO BE CONNECTED TO UNDERGROUND STRUCTURE BY PLUMBING (REFER TO MECH DWGS) |
| V&B | VALVE AND BOX |
| | HYDRANT |
| M | FLOW METER |
| B | BACKFLOW PREVENTOR |
| | PROPERTY LINE |
| | LIMIT OF UNDERGROUND PARKING |
| | LIMIT OF CANOPY/BUILDING ABOVE |
| | BUILDING OUTLINE |
| | EXISTING STORM |
| | EXISTING SANITARY |
| | EXISTING WATERMAIN |
| | EXISTING GAS |
| | EXISTING TV (ROGERS) |
| | EXISTING BT (BELL) |
| | EXISTING HYDRO |
| | EXISTING STREETLIGHT |

ALL DIMENSIONS AND ELEVATIONS ARE IN METRES UNLESS OTHERWISE NOTED.

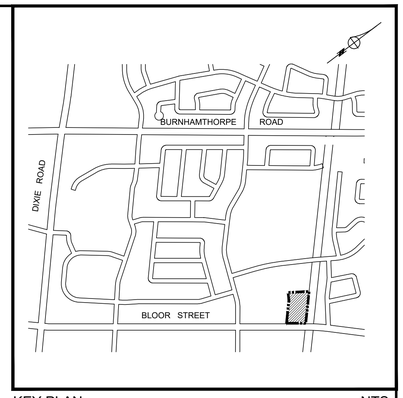PIPE SIZES ARE IN MILLIMETRES.

ELEVATIONS ARE GEODETIC AND ARE REFERRED TO CITY OF MISSISSAUGA VERTICAL BENCH MARK NUMBER 686 HAVING AN ORTHOMETRIC ELEVATION OF 135.35 METRES. ELEVATIONS ARE REFERENCED TO THE CANADIAN GEODETIC VERTICAL DATUM OF 1928, PRE-1978 ADJUSTMENT (CGVD:1928:PRE-78ADJ.).

TABLET SET ON THE SOUTH FACE AT THE EAST CORNER OF THE MOST SOUTH WALL OF FOREST GLEN PUBLIC SCHOOL ON THE NORTH SIDE OF PONYTRAIL DRIVE, 122 METRES WEST OF BRIDGEWOOD DRIVE.

| No. | REVISIONS | BY | DATE |
|---|---|---|---|
| 03 | RE - ISSUED FOR ZBA APPLICATION | TC | DEC 18, 2023 |
| 02 | RE - ISSUED FOR ZBA APPLICATION | TC | SEPT 25, 2023 |
| 01 | ISSUED FOR ZBA APPLICATION | TC | MAY 27, 2022 |

ALL PREVIOUS ISSUES OF THIS DRAWING ARE SUPERSEDED

LICENSED PROFESSIONAL ENGINEER
T.J. CHISHOLM
100052956
2023-12-18
PROVINCE OF ONTARIO

CONSULTANT

wsp

CLIENT

1785 BLOOR HOLDINGS INC.

MUNICIPALITY

Region of Peel
working with you

MISSISSAUGA

TITLE OF DRAWING

# 1785 BLOOR STREET

MISSISSAUGA, ONTARIO

# PRELIMINARY SITE SERVICING PLAN

| | | | | | |
|---|---|---|---|---|---|
| SCALE | 1: 300 | DESIGN | A.S. | 211-10685 | |
| DRAWN BY | CAD 10/12 | CHECKED | T.C. | PLAN NUMBER | |
| DATE | MAY 2022 | SHEET | OF | C101 | |

NOT FOR CONSTRUCTION

FILENAME: K:\DIV\0211-10685-00 1785 Bloor Holdings Inc\Mun\Engineering Drawings\211-10685_SS-SG1-ESC-ATT1.dwg
PLOTTED: Dec 18, 2023 - 9:56 AM by: Chisholm, Tyler