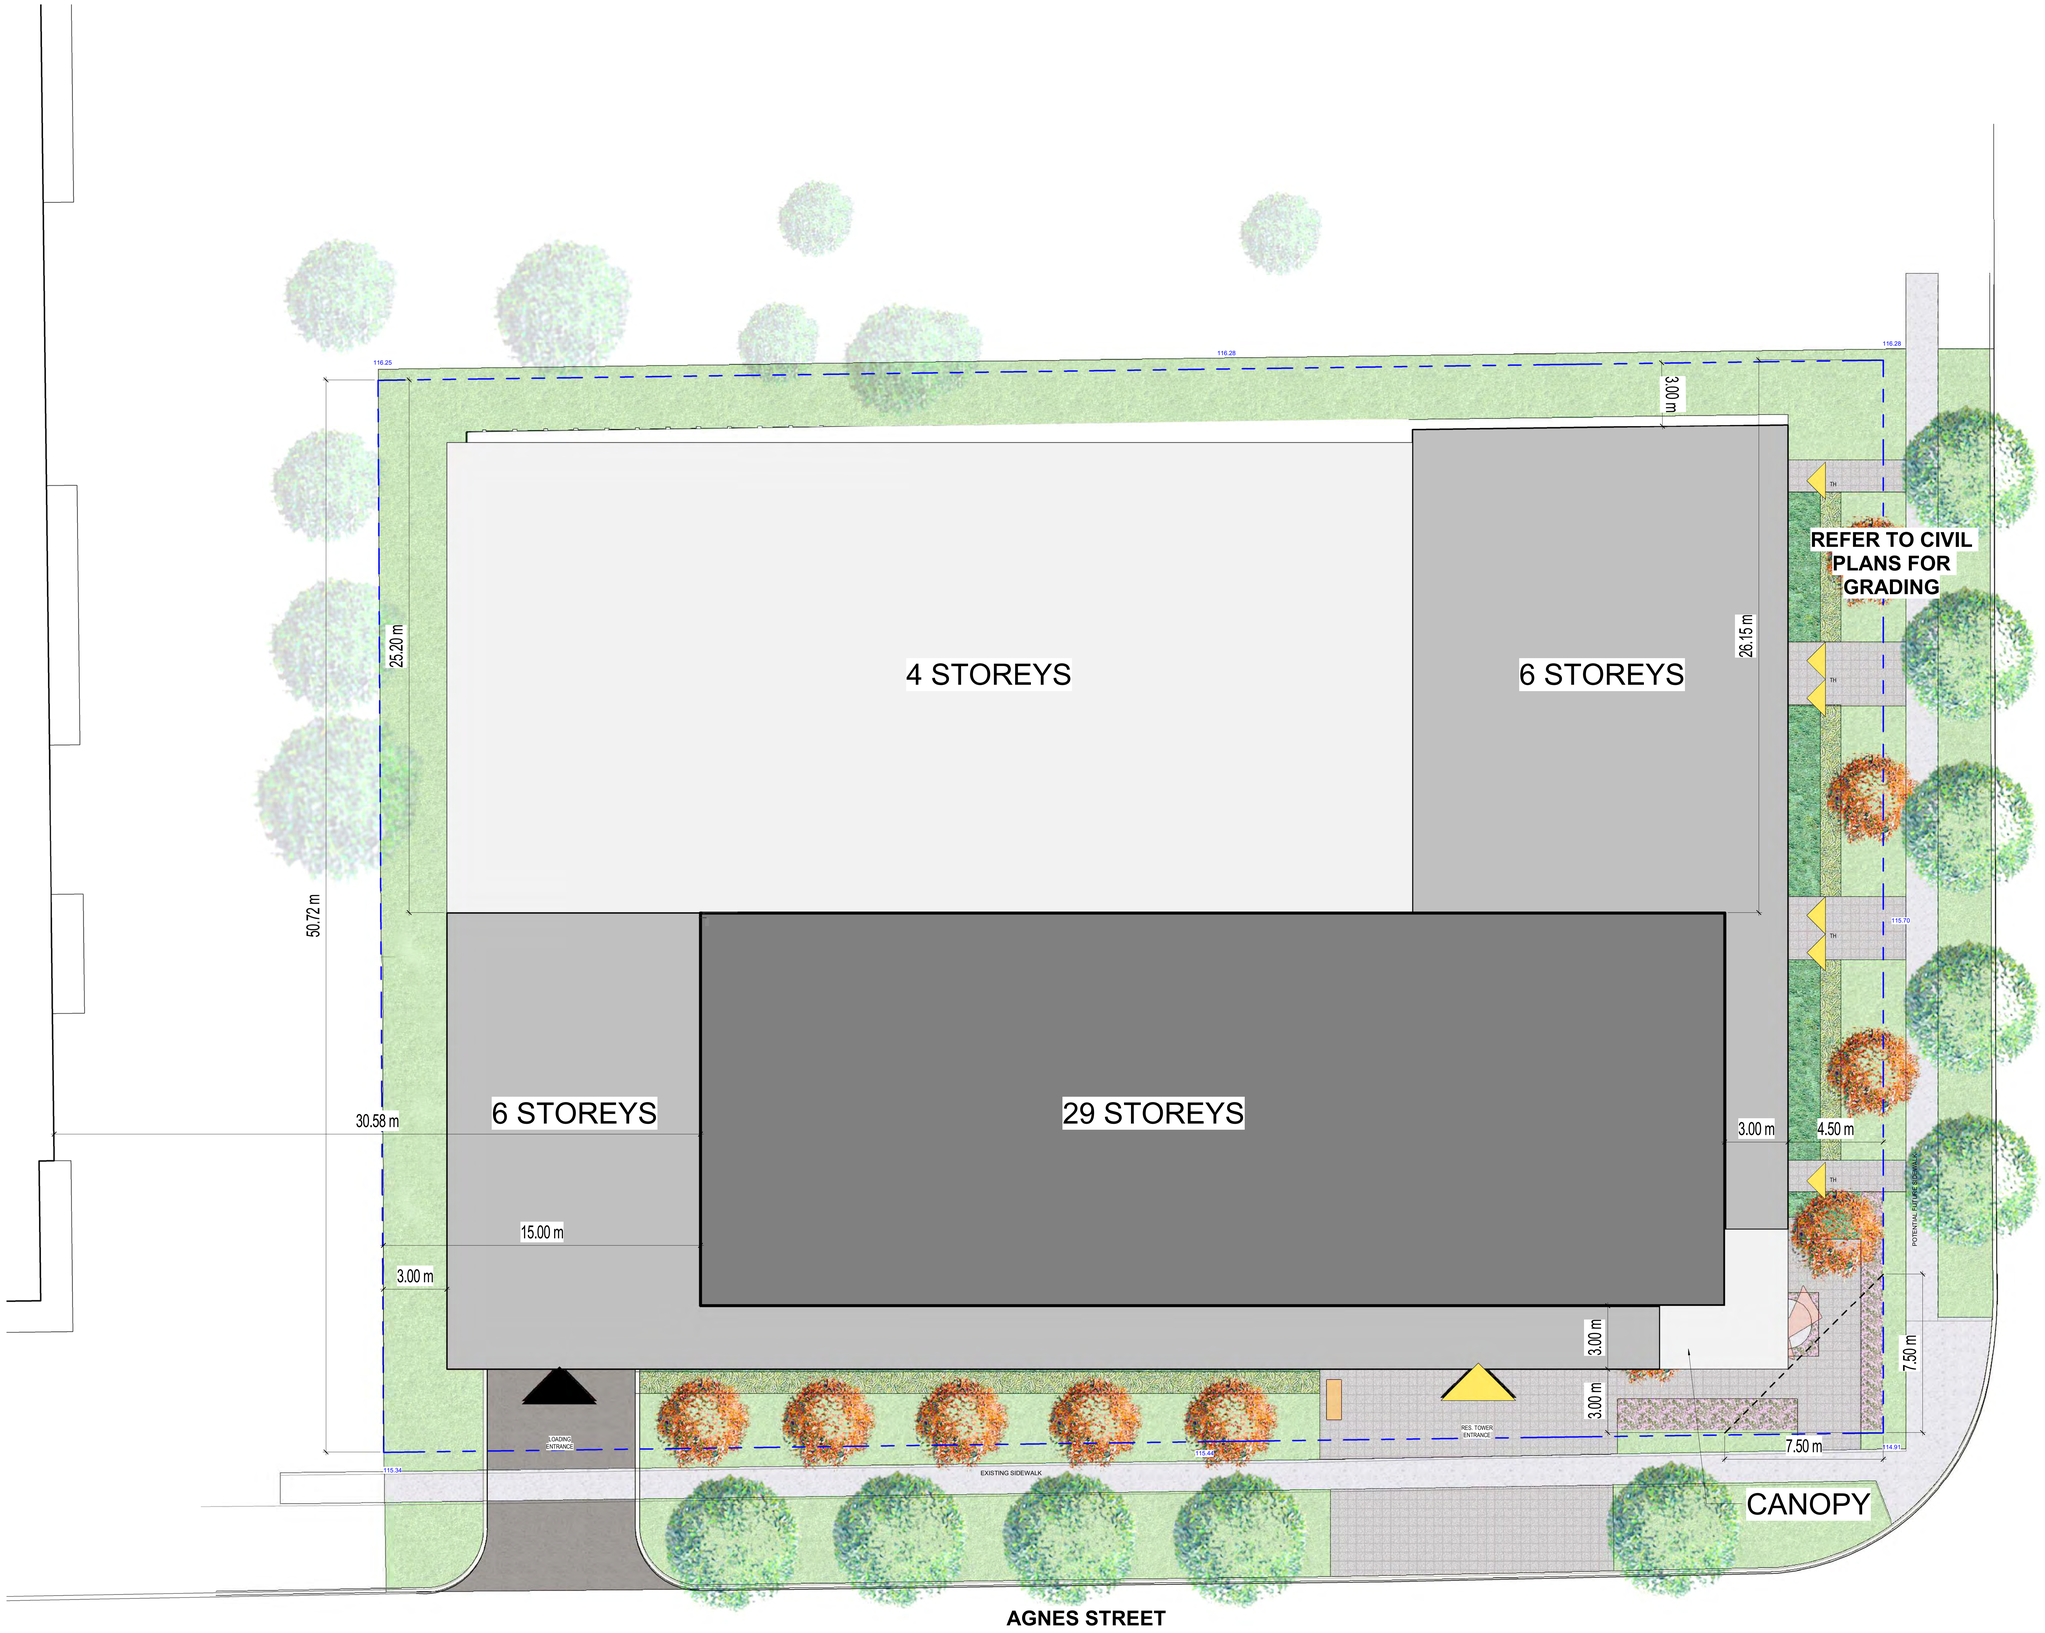

DRAWING NOT TO BE SCALED

Contractor must check and verify all dimensions on the job and report any discrepancies to the architect before proceeding with the work.

This drawing shall not be used for construction purposes until signed by the consultant responsible. This drawing, as an instrument of service, is provided by and is the property of Sweeny & Co. Architects Inc.

ISSUED / REVISED yy-mm-dd

No.	Description	Date
1	ISSUED FOR REZONING	22-05-06

Sweeny&Co Architects

134 Peter Street
Suite 1601
Toronto ON
Canada M5V 2H2

P 416.971.6252
F 416.971.5420
E info@sweenyandco.com
W sweenyandco.com

PROJ. NAME
65-71 Agnes Street

Mississauga, Ontario

OWNER

DWG TITLE
Site Plan

DATE : 2024-03-06
SCALE : 1 : 100
DRAWN : AA
CHECKED : AG/MS
PROJ. No. : 2131

DWG No.
AZ100

C:\Users\aiden\Documents\2131_65 Agnes_R23_Central_aiden4u3tQL.rvt
2024-03-22 5:40:39 PM