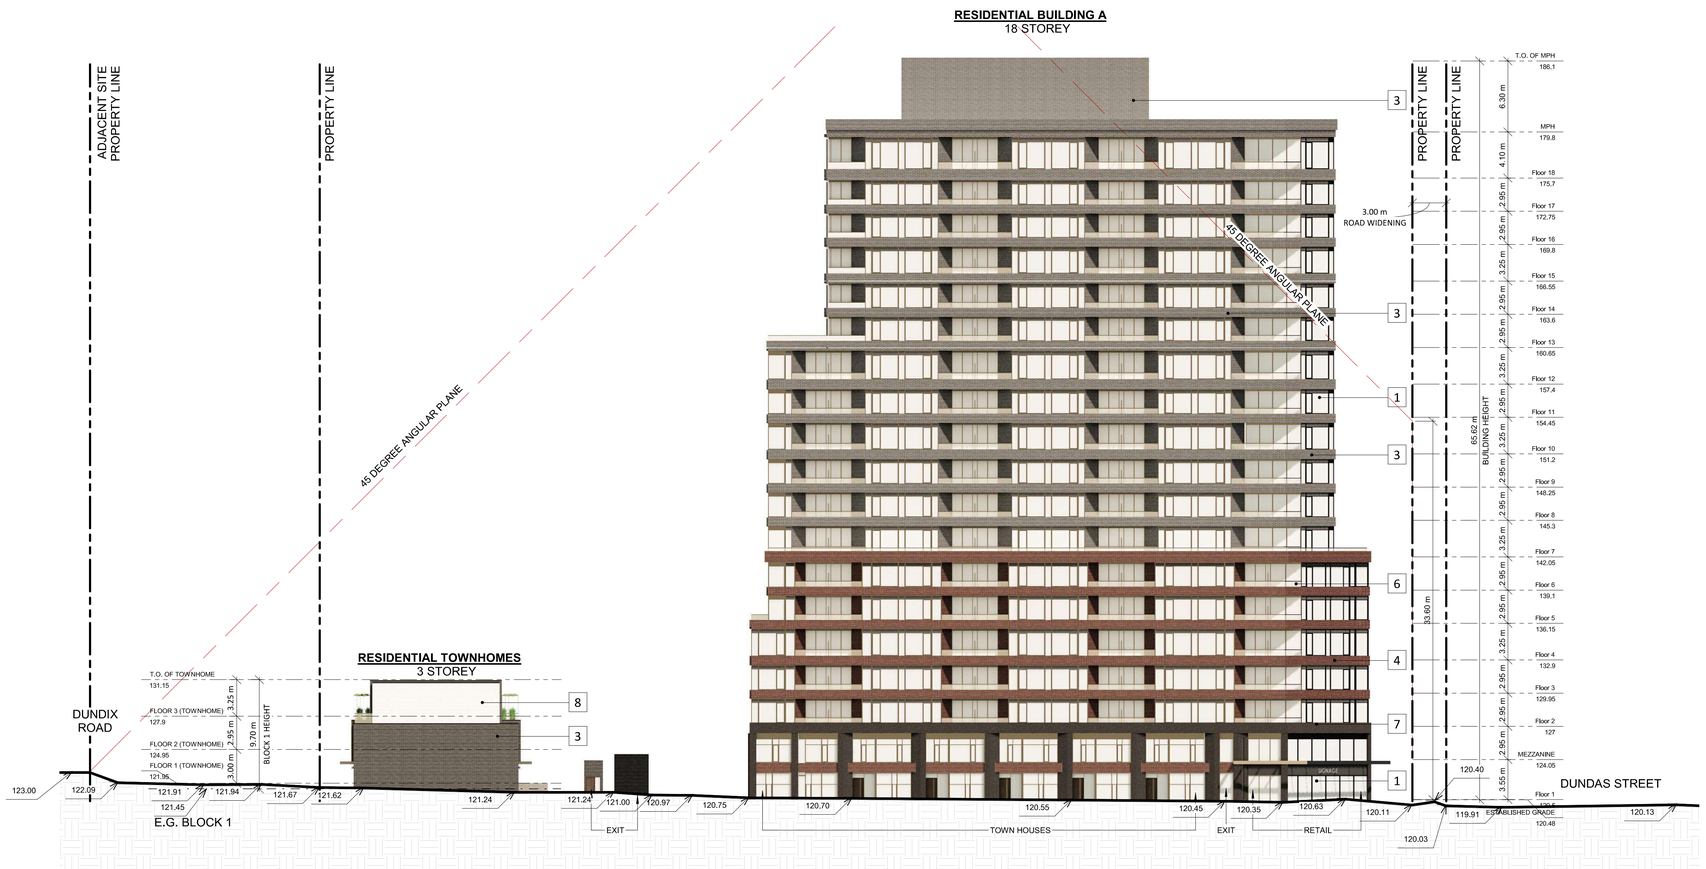

1 SPA303 SOUTH ELEVATION
1 : 250

TURNER FLEISCHER

67 Lesmill Road
Toronto, ON, M3B 2T8
T 416 425 2222
turnerfleischer.com

This drawing, as an instrument of service, is provided by and is the property of Turner Fleischer. The contractor must verify and accept responsibility for all dimensions and conditions on site and must notify Turner Fleischer, of any variations from the supplied information. This drawing is not to be scaled. The architect is not responsible for the accuracy of survey, structural, mechanical, electrical, etc. information derived from other sources and incorporated into this drawing. Refer to applicable drawings and specifications in conjunction with this work. Contractor to confirm to all applicable codes and requirements of authorities having jurisdiction. The contractor working from drawings not specifically marked 'For Construction' must assume full responsibility and bear costs for any corrections or damages resulting from his work.

LEGEND

1. CLEAR VISION GLASS
2. SPANDREL GLASS
3. PRECAST OR BRICK OR METAL PANEL - DARK GREY
4. PRECAST OR BRICK OR METAL PANEL - RED
5. PRECAST OR BRICK OR METAL PANEL - LIGHT GREY
6. GLASS RAILING - CLEAR
7. METAL PANEL OR PRECAST - DARK
8. METAL PANEL OR PRECAST - LIGHT

#	DATE	DESCRIPTION	BY
2	08-09-2024	OPA & ZBA RESUBMISSION	MLE

PROJECT

PROPOSED MIXED-USE DEVELOPMENT

1225 Dundas Street E, Mississauga, ON

(OZ/OPA 22-20 W3)

DRAWING

SOUTH ELEVATION

PROJECT NO. 22.117P01

PROJECT DATE

DRAWN BY TKA

CHECKED BY NMC

SCALE 1 : 250

ONTARIO ASSOCIATION OF ARCHITECTS
RUSSELL L.FLEISCHER
LICENCE
5004

DRAWING NO. SPA303

REV. 2

2024-08-09 4:15:29 PM