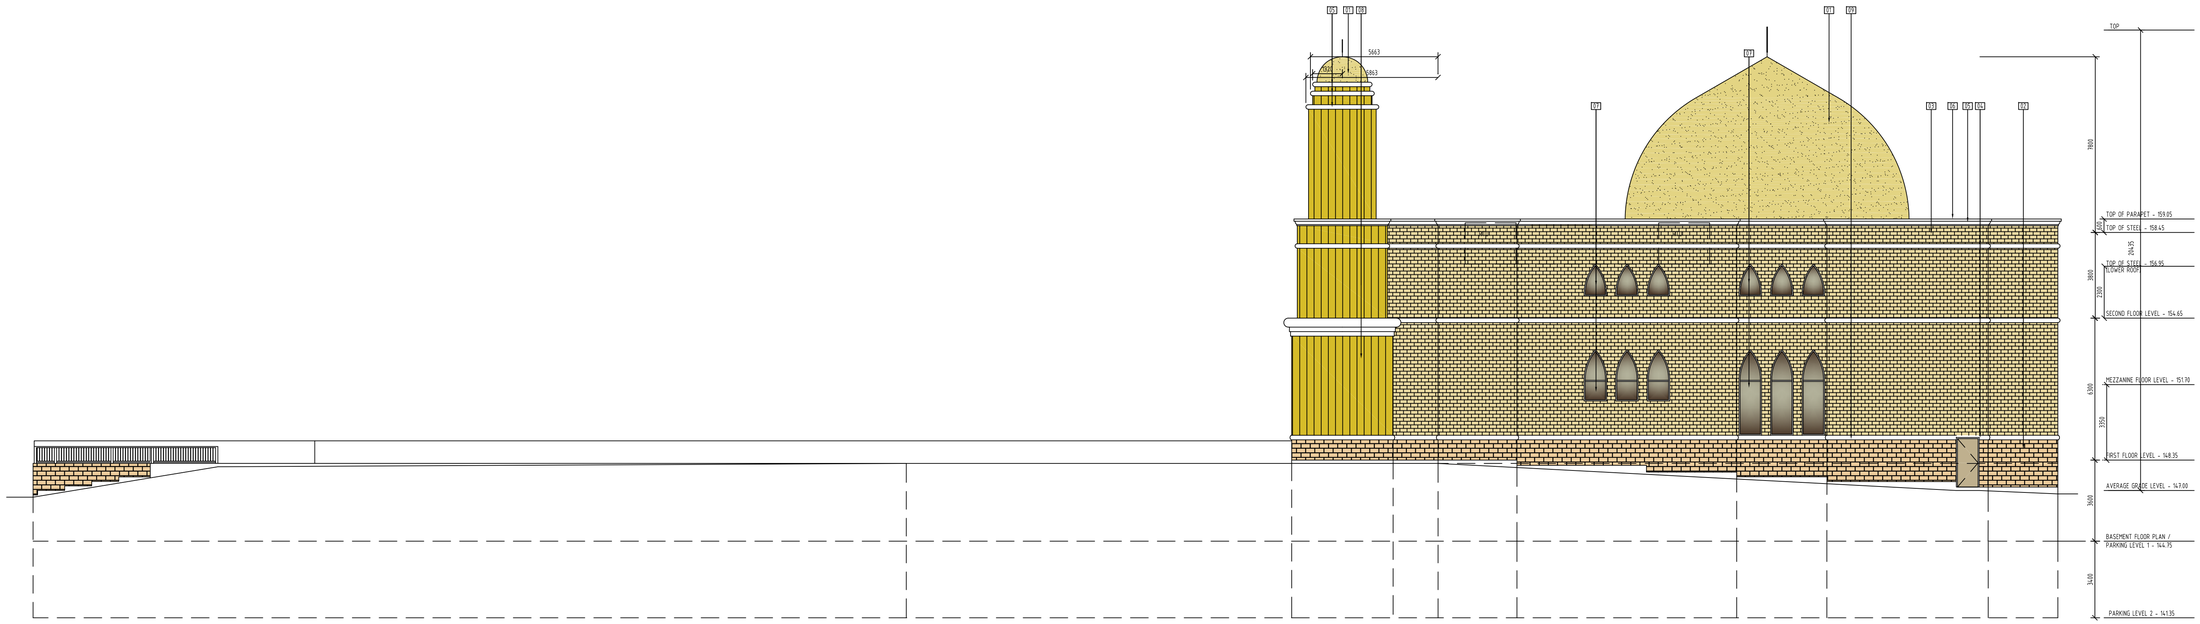

NORTH ELEVATION
SCALE: 1=125

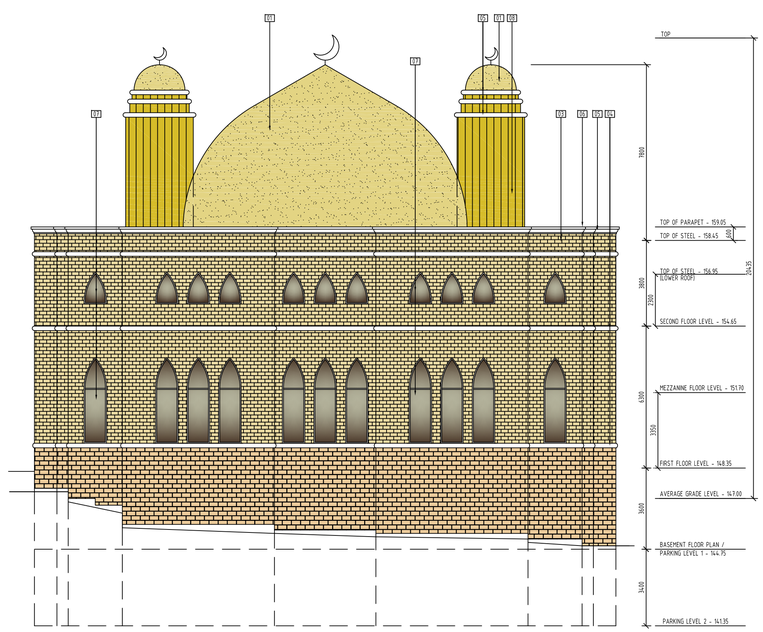

WEST ELEVATION
SCALE: 1=125

01	FIBRE GLASS DOME (GOLD COLOR)
02	STONE VENEER - BRAMPTON BRICK CONTEMPO OLIVE PRP
03	DECORATIVE MOULDING TYPE 1 (GOLD COLOR FINISH)
04	DECORATIVE MOULDING TYPE 2 (GOLD COLOR FINISH)
05	METAL FLASHING - MATCHING BRICK COLOR
07	ALUMINUM WINDOW GLAZING
08	VERTICAL METAL CLADDING (GOLD COLOR)
09	HOLLOW METAL DOOR (MATCHING BRICK COLOR)

Civil Consultant
Flora Designs Inc.
1109 Britannia Rd. East
Mississauga, Ontario, L4W 3X1
Tel: 647-496-8055

Landscape Architect
MSLA Landscape Architects Inc.
170 The Donway West, Suite 206
North York, Ontario, M3C 2G3
Tel: 416-492-9966

SEAL:

ONTARIO ASSOCIATION OF ARCHITECTS
NILESH LUHAR
LICENCE
5189
PROFESSIONAL ENGINEER
FEB 26/2020

RE-ISSUED FOR REZONING	26-02-2020
ISSUED FOR OPA/REZONING	04-02-2019

ANTRIX
ARCHITECTS INC.
1109 BRITANNIA RD E., MISSISSAUGA
ON L4W 3X1 PHONE 905 564 1154
FAX 888 501 0265

PROJECT
PROPOSED PLACE OF WORSHIP
900 EGLINTON AVE E, MISSISSAUGA, ONTARIO

ALL INFORMATION AND DIMENSIONS MUST BE CHECKED AND VERIFIED ON SITE. DO NOT SCALE DRAWINGS. ANY VARIANCES OR DISCREPANCIES MUST BE REPORTED TO THE DESIGNER PRIOR TO COMMENCEMENT OF THE WORK. ALL WORK SHALL BE CARRIED OUT IN ACCORDANCE WITH ALL BY-LAWS AND CODES HAVING JURISDICTION OVER THIS CONSTRUCTION SITE. THE DESIGN AND CONTRACT DRAWINGS ARE THE COPYRIGHT OF THE DESIGNER AND MAY NOT BE REPRODUCED, REUSED OR ALTERED WITHOUT THE WRITTEN PERMISSION OF THE DESIGNER.

DRAWN BY	NL
SCALE	
PROJECT NO.	1736

DRAWING TITLE & NO.
ELEVATIONS -2 A301