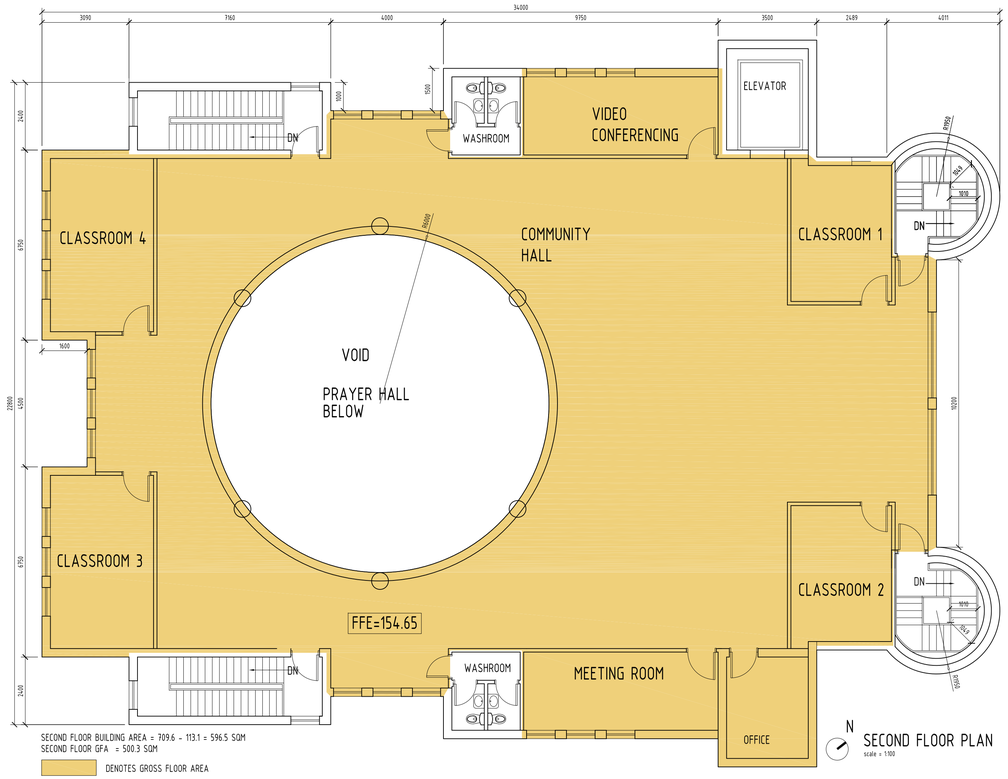

SECOND FLOOR BUILDING AREA = 709.6 - 113.1 = 596.5 SQM
SECOND FLOOR GFA = 500.3 SQM

DENOTES GROSS FLOOR AREA

N SECOND FLOOR PLAN
scale = 1:100

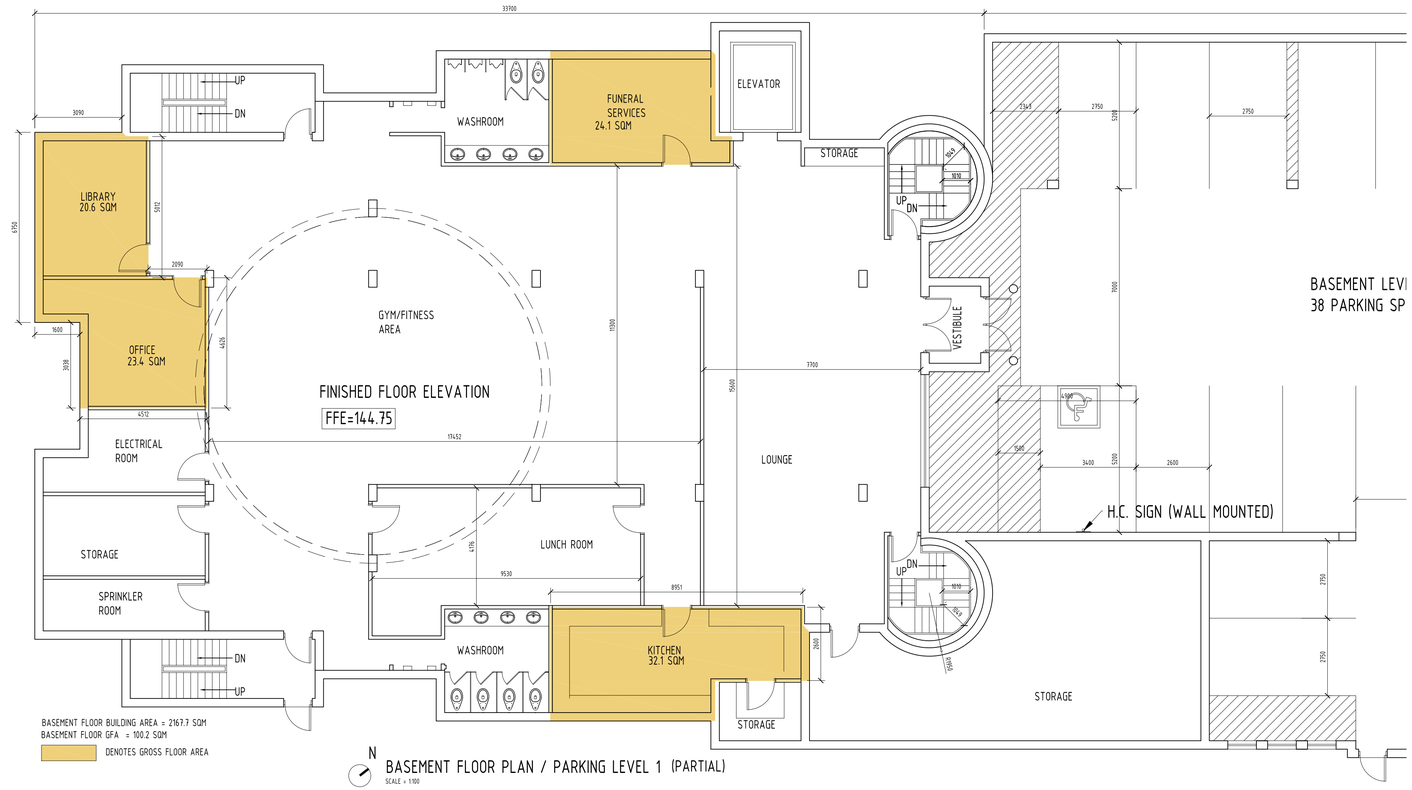

BASEMENT FLOOR BUILDING AREA = 2167.7 SQM
BASEMENT FLOOR GFA = 100.2 SQM

DENOTES GROSS FLOOR AREA

N BASEMENT FLOOR PLAN / PARKING LEVEL 1 (PARTIAL)
SCALE = 1:100

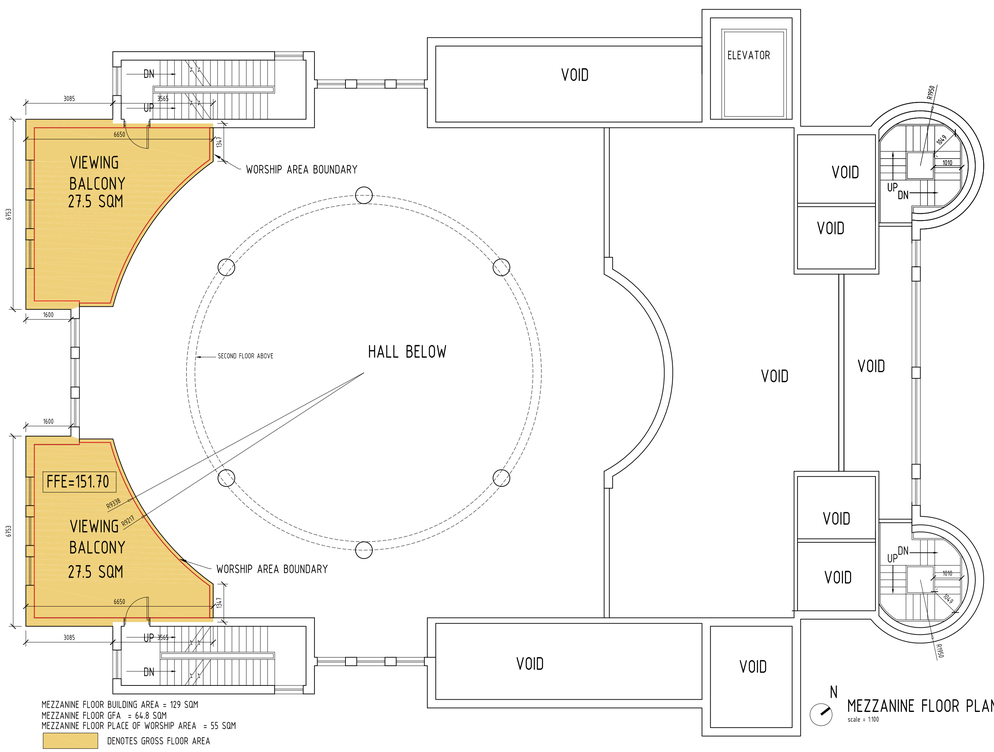

MEZZANINE FLOOR BUILDING AREA = 129 SQM
MEZZANINE FLOOR GFA = 64.8 SQM
MEZZANINE FLOOR PLACE OF WORSHIP AREA = 55 SQM

DENOTES GROSS FLOOR AREA

N MEZZANINE FLOOR PLAN
scale = 1:100

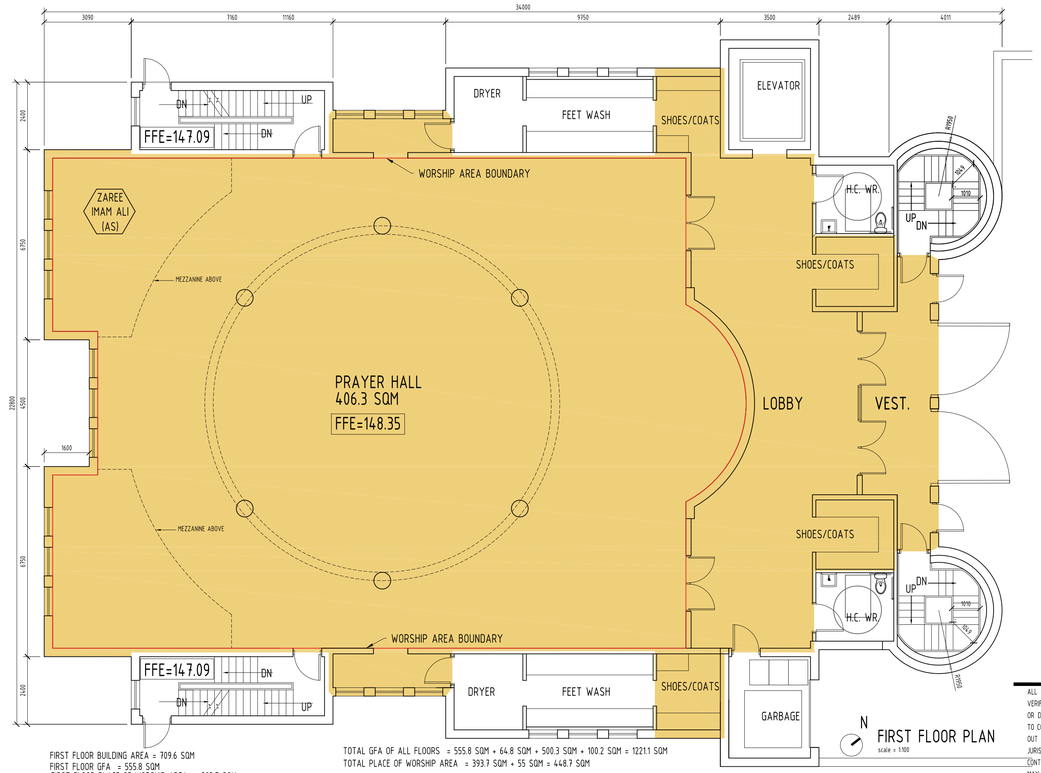

FIRST FLOOR BUILDING AREA = 709.6 SQM
FIRST FLOOR GFA = 555.8 SQM
FIRST FLOOR PLACE OF WORSHIP AREA = 393.7 SQM

TOTAL GFA OF ALL FLOORS = 555.8 SQM + 64.8 SQM + 500.3 SQM + 100.2 SQM = 1221.1 SQM
TOTAL PLACE OF WORSHIP AREA = 393.7 SQM + 55 SQM = 448.7 SQM

DENOTES GROSS FLOOR AREA

N FIRST FLOOR PLAN
scale = 1:100

Civil Consultant
Flora Designs Inc.
1109 Britannia Rd. East
Mississauga, Ontario, L4W 3X1
Tel: 647-496-8955

Landscape Architect
MSLA Landscape Architects Inc.
170 The Donway West, Suite 206
North York, Ontario, M3C 2G3
Tel: 416-492-9966

SEAL:

ONTARIO ASSOCIATION OF ARCHITECTS
NILESH LILHAR
LICENCE
6189
PROJECT/TYPE
FEB 26/2020

RE-ISSUED FOR REZONING	26-02-2020
ISSUED FOR OPA/REZONING	04-02-2019

ANTRIX
ARCHITECTS INC.
1109 BRITANNIA RD E., MISSISSAUGA
ON L4W 3X1 PHONE 905 564 1154
FAX 888 501 0265

ALL INFORMATION AND DIMENSIONS MUST BE CHECKED AND VERIFIED ON SITE. DO NOT SCALE DRAWINGS. ANY VARIANCES OR DISCREPANCIES MUST BE REPORTED TO THE DESIGNER PRIOR TO COMMENCEMENT OF THE WORK. ALL WORK SHALL BE CARRIED OUT IN ACCORDANCE WITH ALL BY-LAWS AND CODES HAVING JURISDICTION OVER THIS CONSTRUCTION SITE. THE DESIGN AND CONTRACT DRAWINGS ARE THE COPYRIGHT OF THE DESIGNER AND MAY NOT BE REPRODUCED, REUSED OR ALTERED WITHOUT THE WRITTEN PERMISSION OF THE DESIGNER.

PROJECT
PROPOSED PLACE OF WORSHIP

900 EGLINTON AVE E, MISSISSAUGA, ONTARIO

DRAWN BY	NL
SCALE	SCALE = 1:100 SCALE = 1:125
PROJECT NO.	1736
DRAWING TITLE & NO. FLOOR PLANS	A200