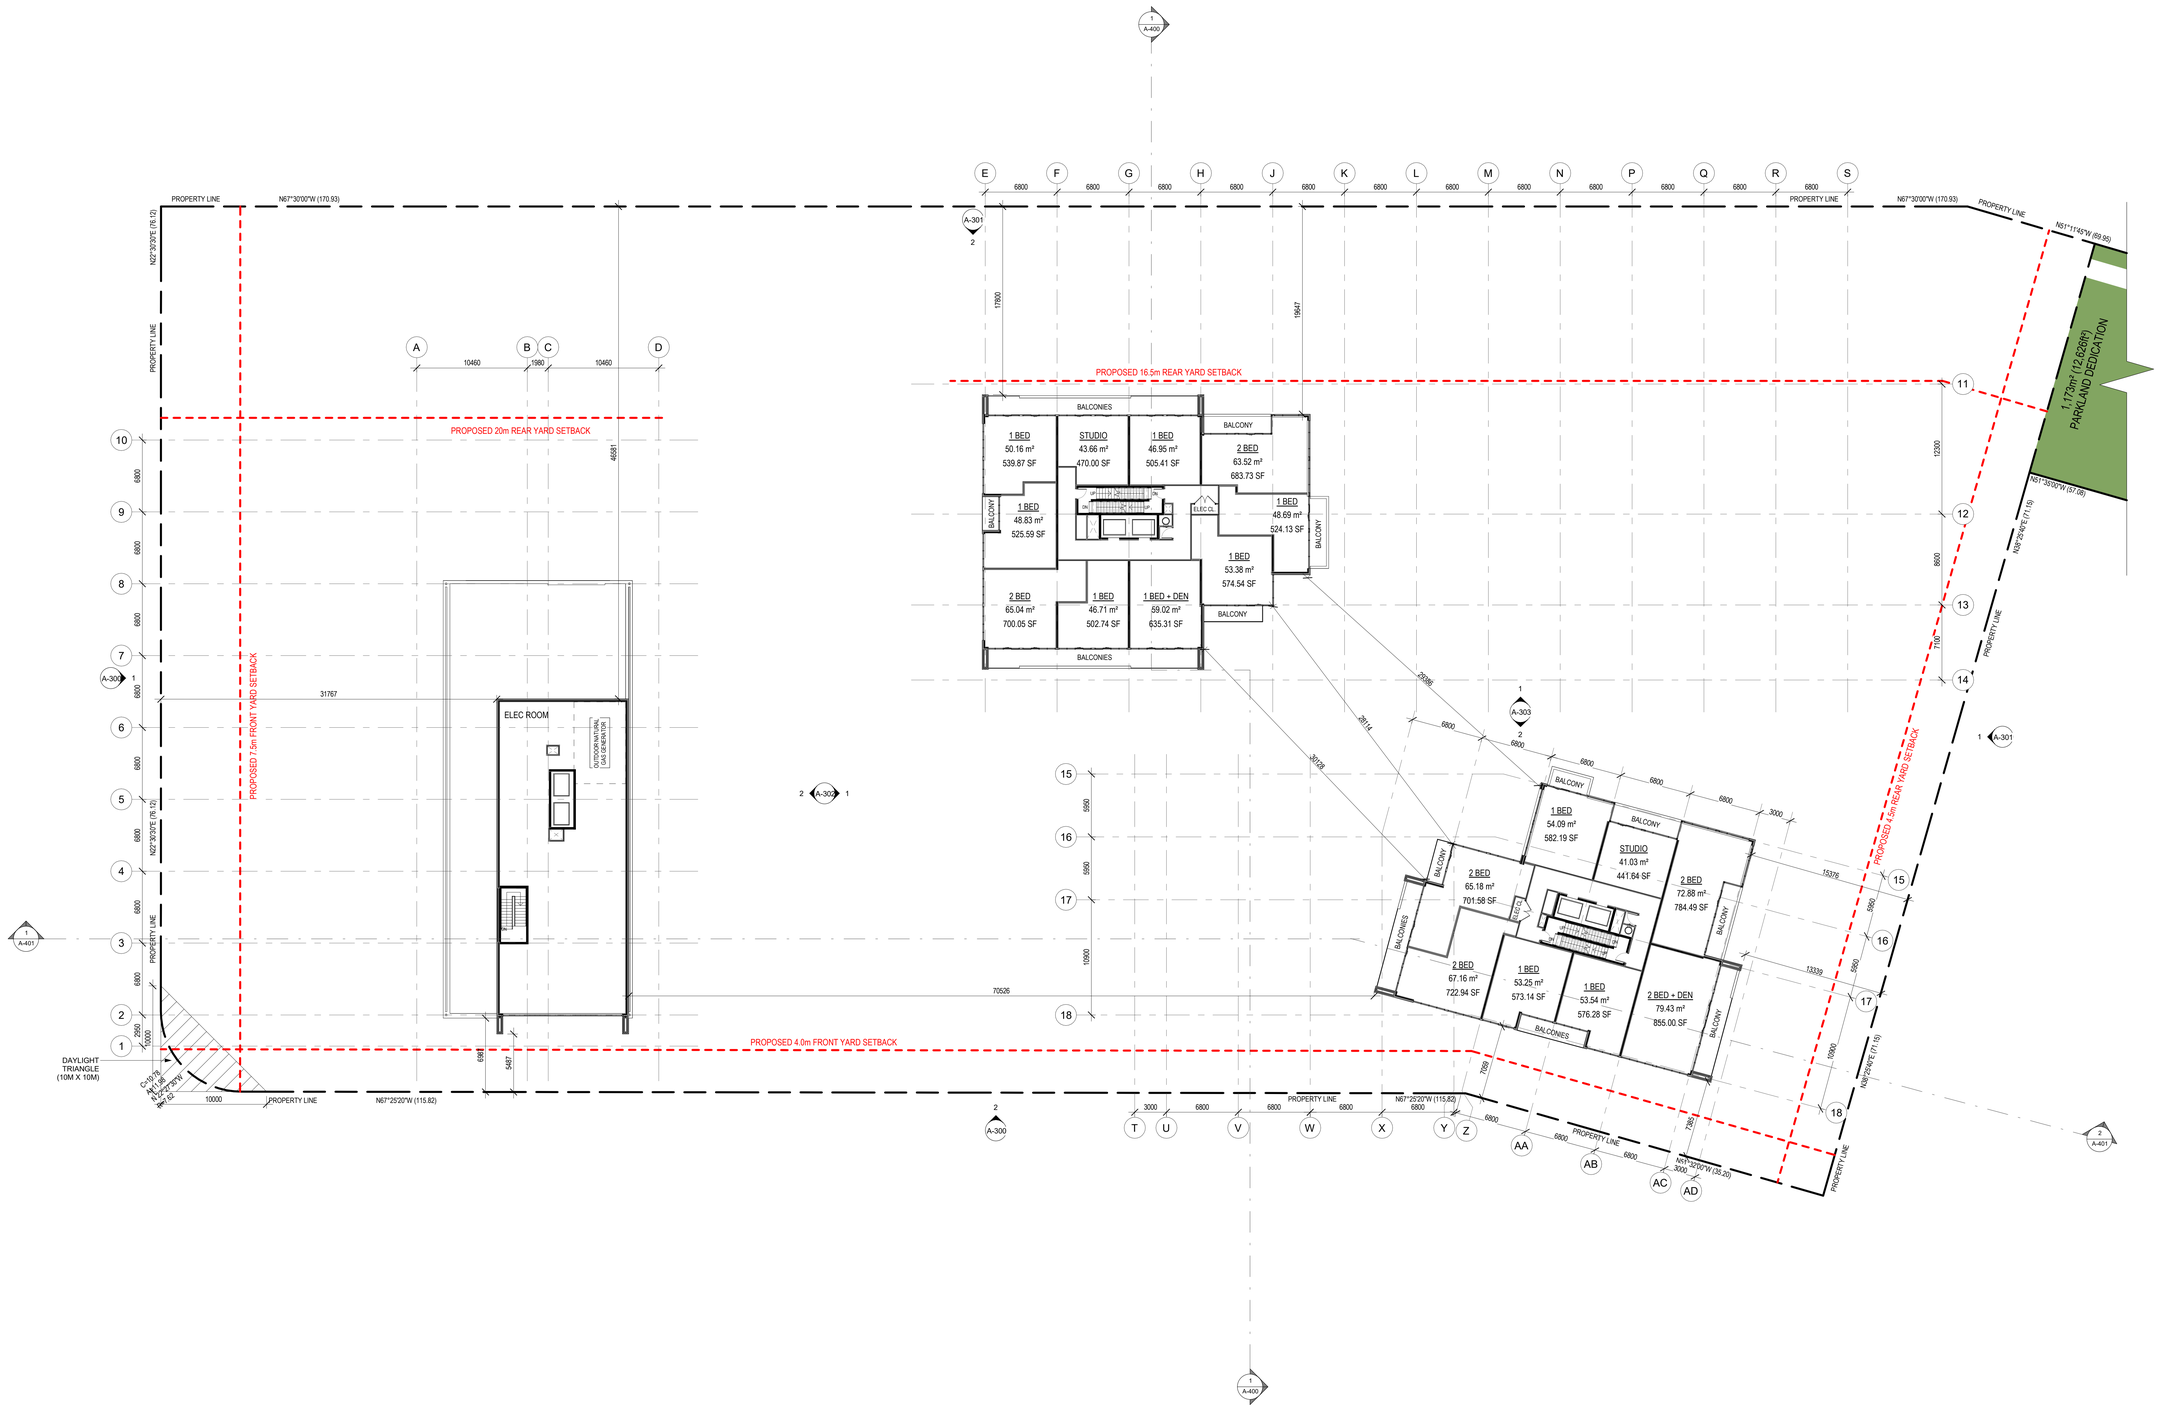

1 / A-111 Level 14
Scale: 1 : 200

onespace
one team. one vision.

onespace unlimited inc.
architecture + interior design
3030 STEELES AVE WEST, SUITE 305,
VAUGHAN,
ONTARIO L4L 9K8 TEL: (416)
848-1245 FAX: (416)
848-1246
WWW.ONESPACEUNLIMITED.COM

No.	Date	Revision

TRUE NORTH PROJECT NORTH

No.	DATE	ISSUED
003	09 DEC 2024	ISSUED FOR REZONING
002	07 FEB 2024	RE-ISSUED FOR DARC MEETING
001	25 JAN 2024	ISSUED FOR DARC MEETING

ONTARIO ASSOCIATION OF ARCHITECTS
ROD L. ROWBOTHAM
LICENCE
8084

ALL DRAWINGS ARE THE PROPERTY OF ONESPACE AND THEY ARE NOT TO BE REPRODUCED IN WHOLE OR IN PART WITHOUT WRITTEN CONSENT FROM ONESPACE.

DRAWINGS ARE INTENDED TO CONVEY SCOPE OF WORK AND INDICATE GENERAL AND APPROXIMATE LOCATION, ARRANGEMENT AND SIZES OF MATERIALS AND PRODUCTS.

ALL CONSTRUCTION TO BE ACCORDING TO BEST COMMON PRACTICE AND CONFORM TO THE ONTARIO BUILDING CODE IN EFFECT AT THE TIME.

PRE-APPLICATION MEETING NO. DARC 24-30

CLIENT

Forest Glen Shopping Centre Ltd. 3427 Fieldgate Dr., Mississauga ON, L4X 2J4
ADDRESS

3403-3445 Fieldgate Drive Mississauga, ON

DRAWING

Level 14-18 Typical Overall Floor Plans

PROJECT NUMBER	DATE
23063	05 DEC 2024
SCALE	PLOTTED DATE
As indicated	2024-12-05 2:06:33 PM

A-111