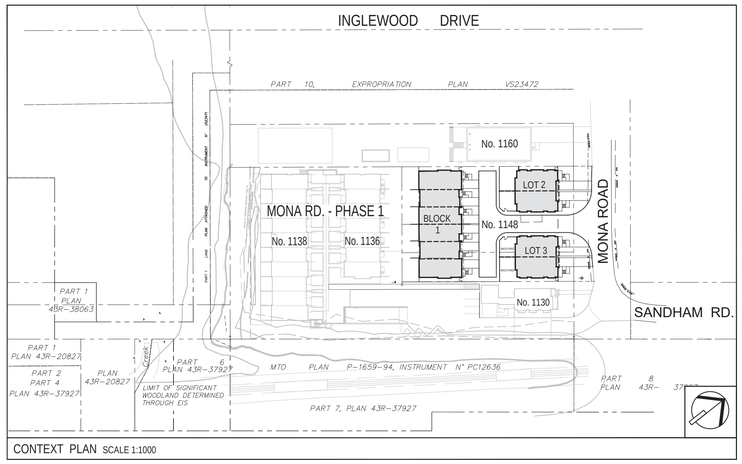

CONTEXT PLAN SCALE 1:1000

KEY PLAN

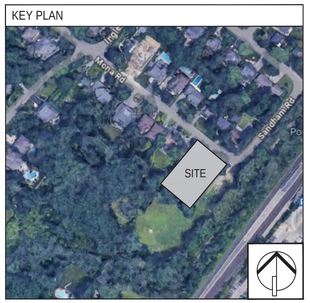

LEGEND

- PROPERTY LINE
- ZONING ENVELOPE
- PROPOSED BUILDING
- FIRE DEPARTMENT ACCESS ROUTE
- CURB DEPRESSION DP
- RM2 ZONE LOT
- RM6 ZONE LOT
- CEC ACCESS ROAD

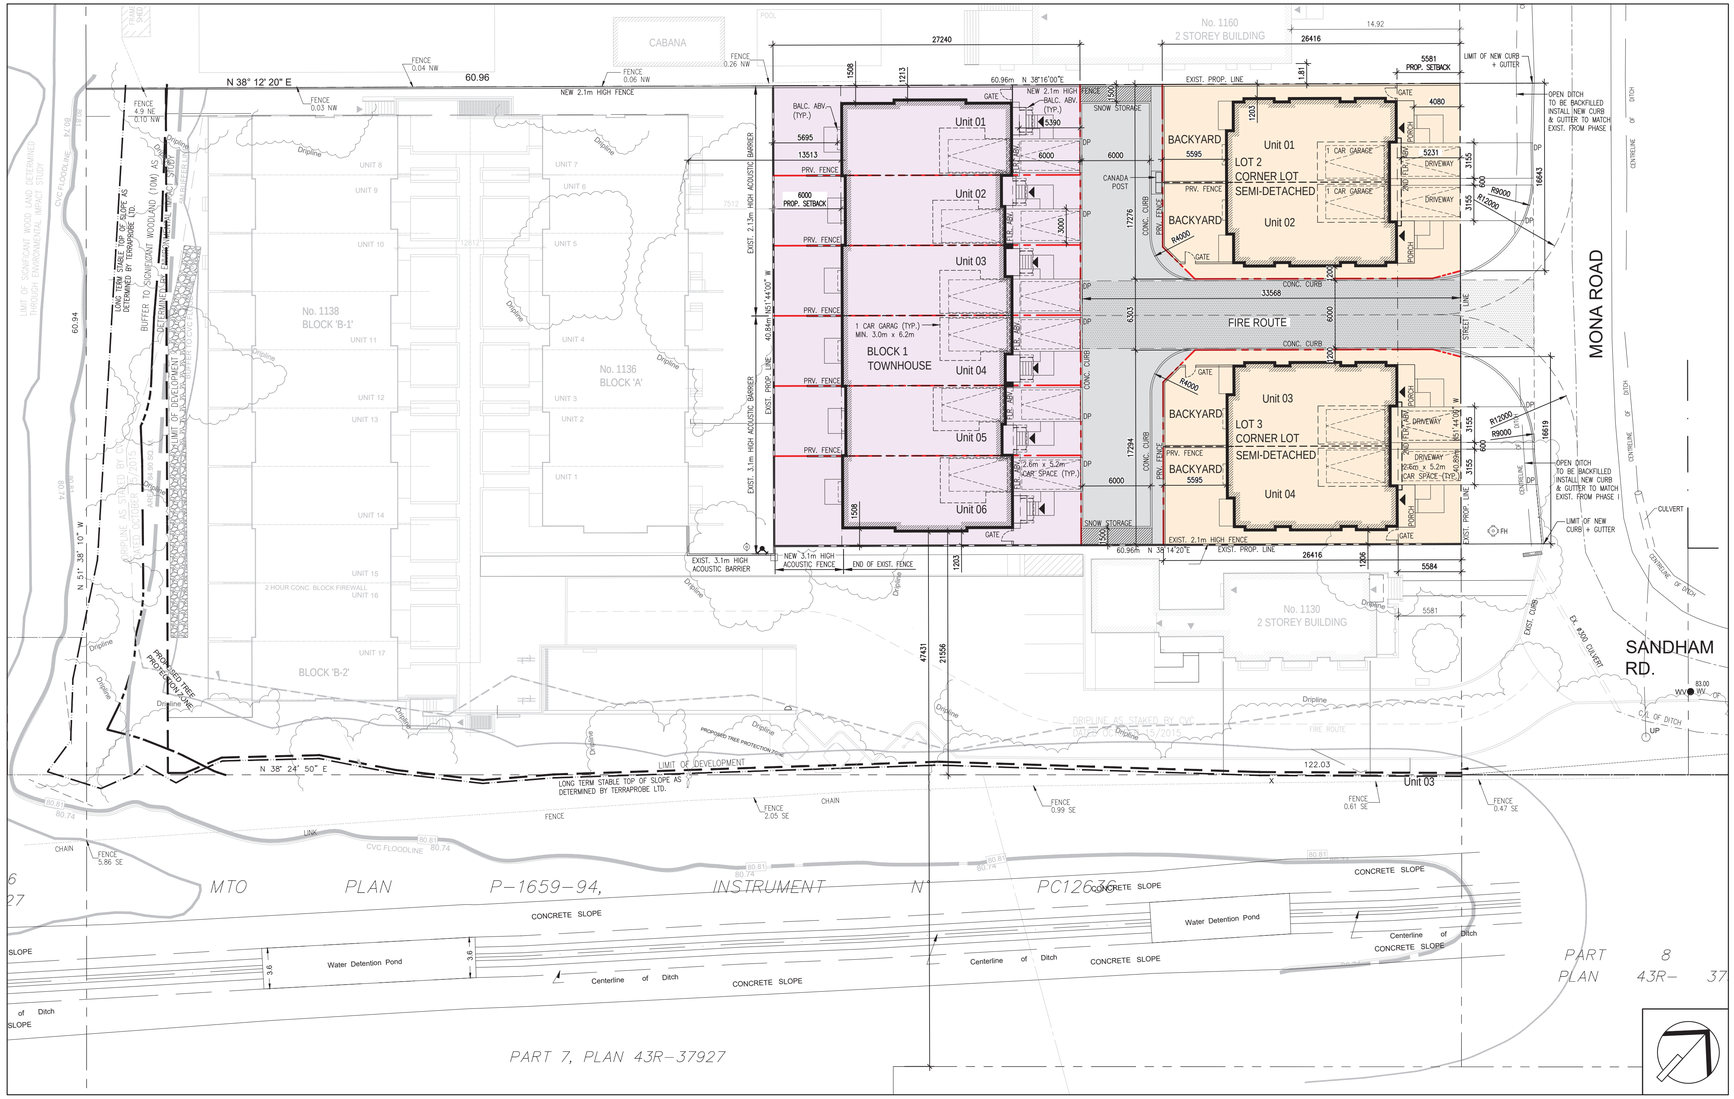

OVERALL SITE PLAN

PROJECT
MONA ROAD PHASE II
TOWNHOUSE DEVELOPMENT

1148-1154 MONA ROAD
MISSISSAUGA, ON

CLIENT
QUEENSCORP

CONSULTANTS

ARCHITECT
JOSEPH N CAMPITELLI ARCHITECT INC.

10 Bur Oak Avenue, Unit 3, Markham, ON L6C 0A2
tel: 905-887-6800, fax: 905-887-9400
e-mail: info@jnc-architect.com

LEGAL

This drawing, as an instrument of service, is provided by, and is the property of, Joseph N. Campitelli, Architect Inc. (the "Architect"). The contractor must verify and accept responsibility for all dimensions and conditions on site and must notify the Architect, of any variations from the supplied information. The Architect is not responsible for the accuracy of the site survey, geotechnical, electrical, engineering information, etc., which is shown on this drawing. Refer to the appropriate engineering drawings before proceeding with the work. Construction must conform to all applicable codes and requirements of the authorities having jurisdiction. Unless otherwise noted, no investigation has been undertaken or reported on by the Architect, in regards to the environmental condition of the site to which this drawing relates. This drawing is not to be used for construction purposes until countersigned by the Architect.

This drawing is not to be scaled. All architectural symbols indicated on this drawing are graphic representations only.

COUNTERSIGNED
Joseph N. Campitelli, Architect
B.ARCH., O.A.A., M.R.A.I.C.

DATE

DWG. ISSUES

1.	DEC.04.2023	ISSUED FOR REVIEW	RD
2.	DEC.18.2023	ISSUED FOR REVIEW	RD
3.	JAN.19.2024	ISSUED FOR REVIEW	RD
4.	FEB.02.2024	ISSUED FOR REVIEW + COORD.	RD
5.	JUN.14.2024	ISSUED FOR REVIEW + COORD.	RD
6.	SEP.12.2024	ISSUED FOR REVIEW + COORD.	RD

DESCRIPTION

LEGAL

INFO

PROJECT ARCHITECT:
J. CAMPITELLI
ASSISTANT DESIGNER:

DRAWN BY:
RD
CHECKED BY:
J.C.

DWG. TITLE
CONTEXT PLAN
OVERALL SITE PLAN

SCALE	DATE PRINTED	PROJECT NO.
1:250	SEP.12.2024	311.23.D

SHEET NO.
A.100