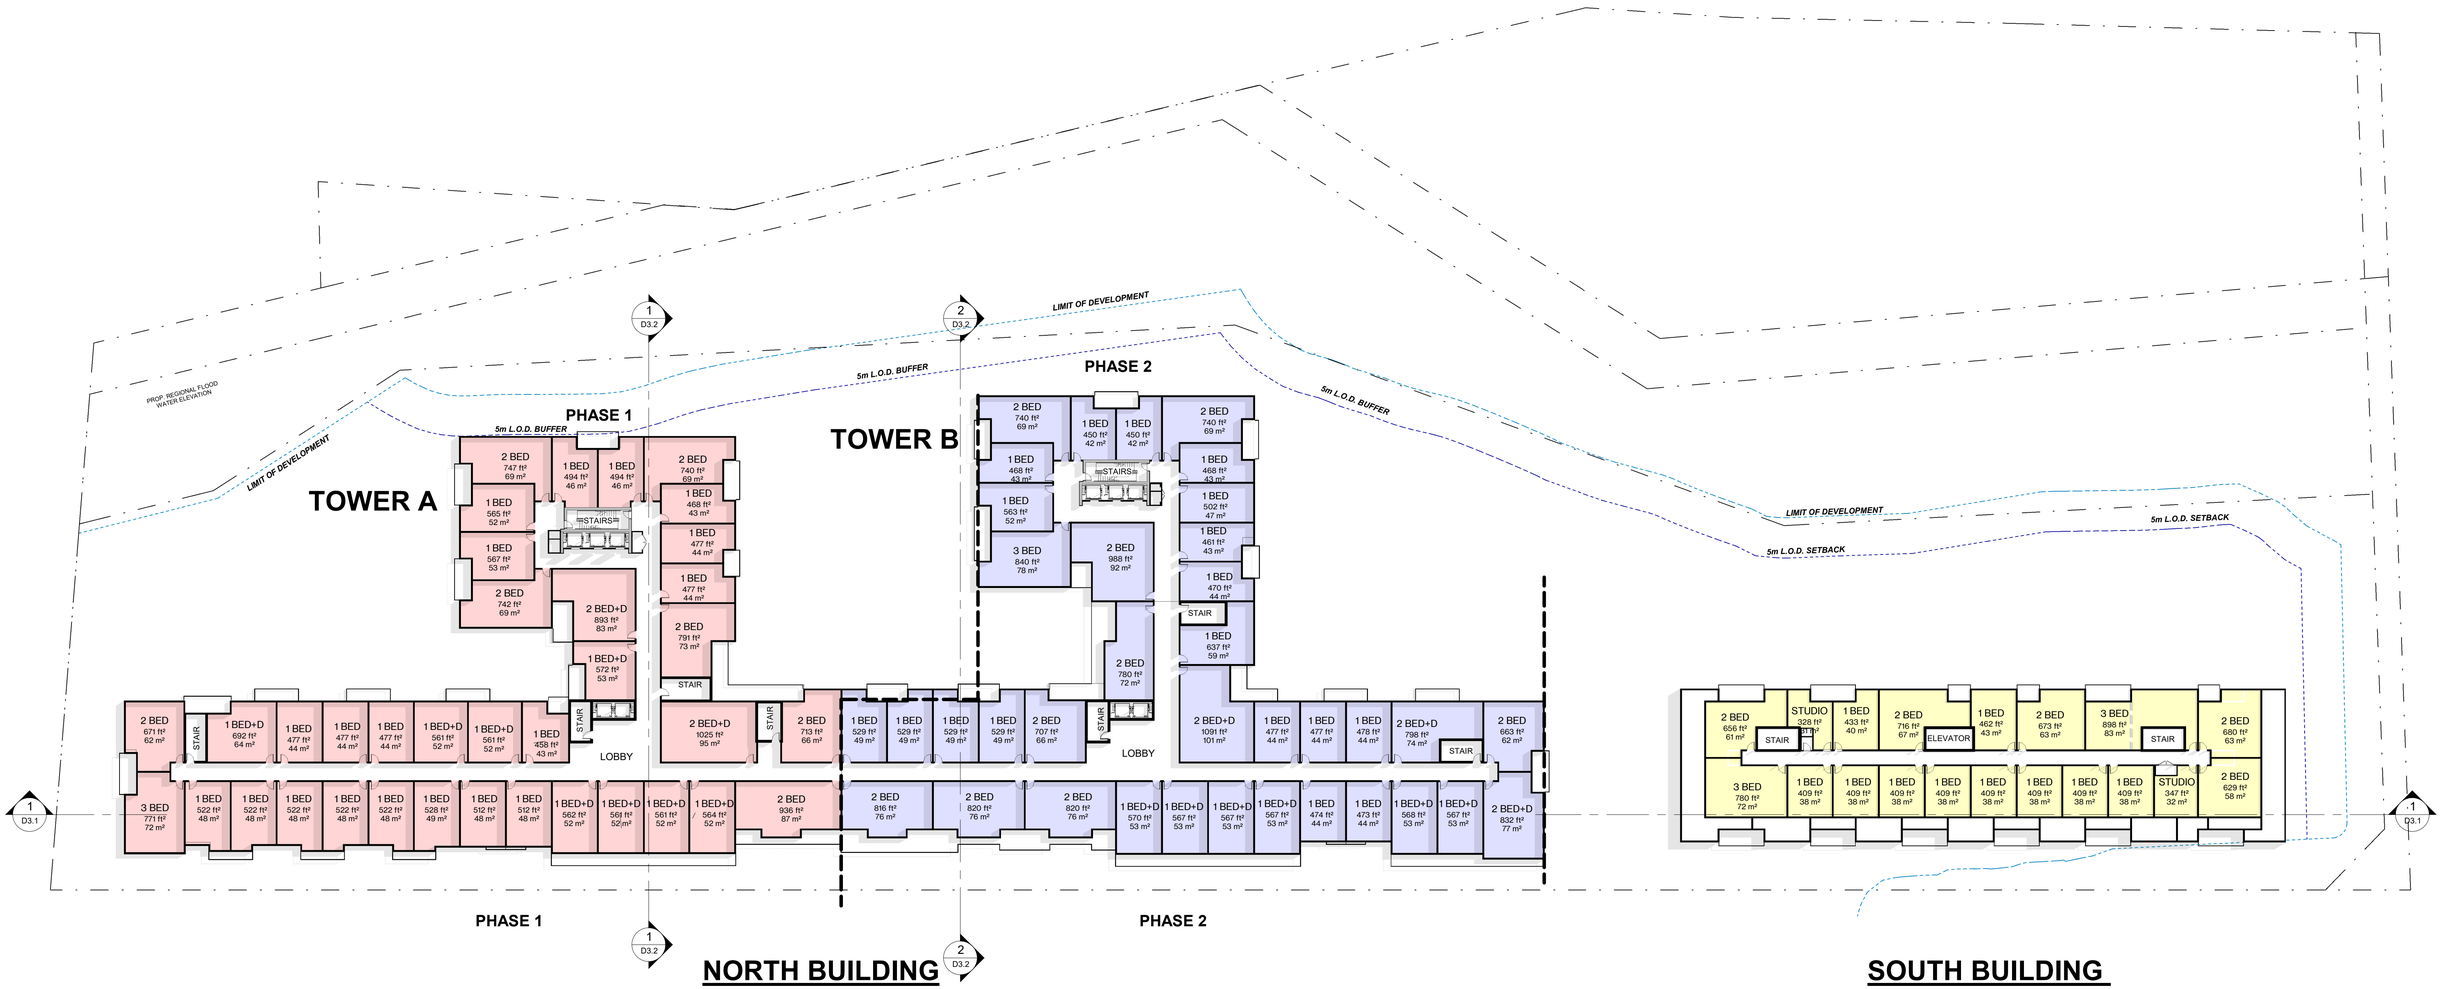

PHASE 1

PHASE 2

SOUTH BUILDING

OUTDOOR AMENITY

DRAFT FOR DISCUSSION ONLY

SRM architects+ urban⋆designers

De Zen GROUP

NORTH BUILDING - LEVEL 5-7

SOUTH BUILDING - LEVEL 6-8

D2.9

JOYMAR DRIVE & TANNERY ST, MISSISSAUGA

0 3.5 7 17.5

Scale 1 : 350 FULL SIZE

Scale 1 : 700 HALF SIZE

2024-12-18