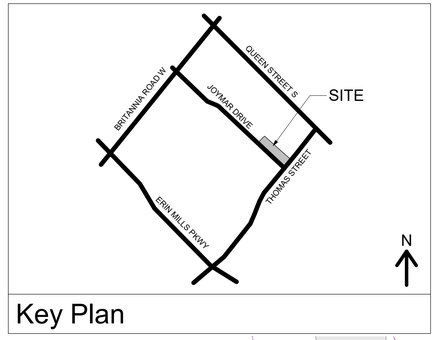

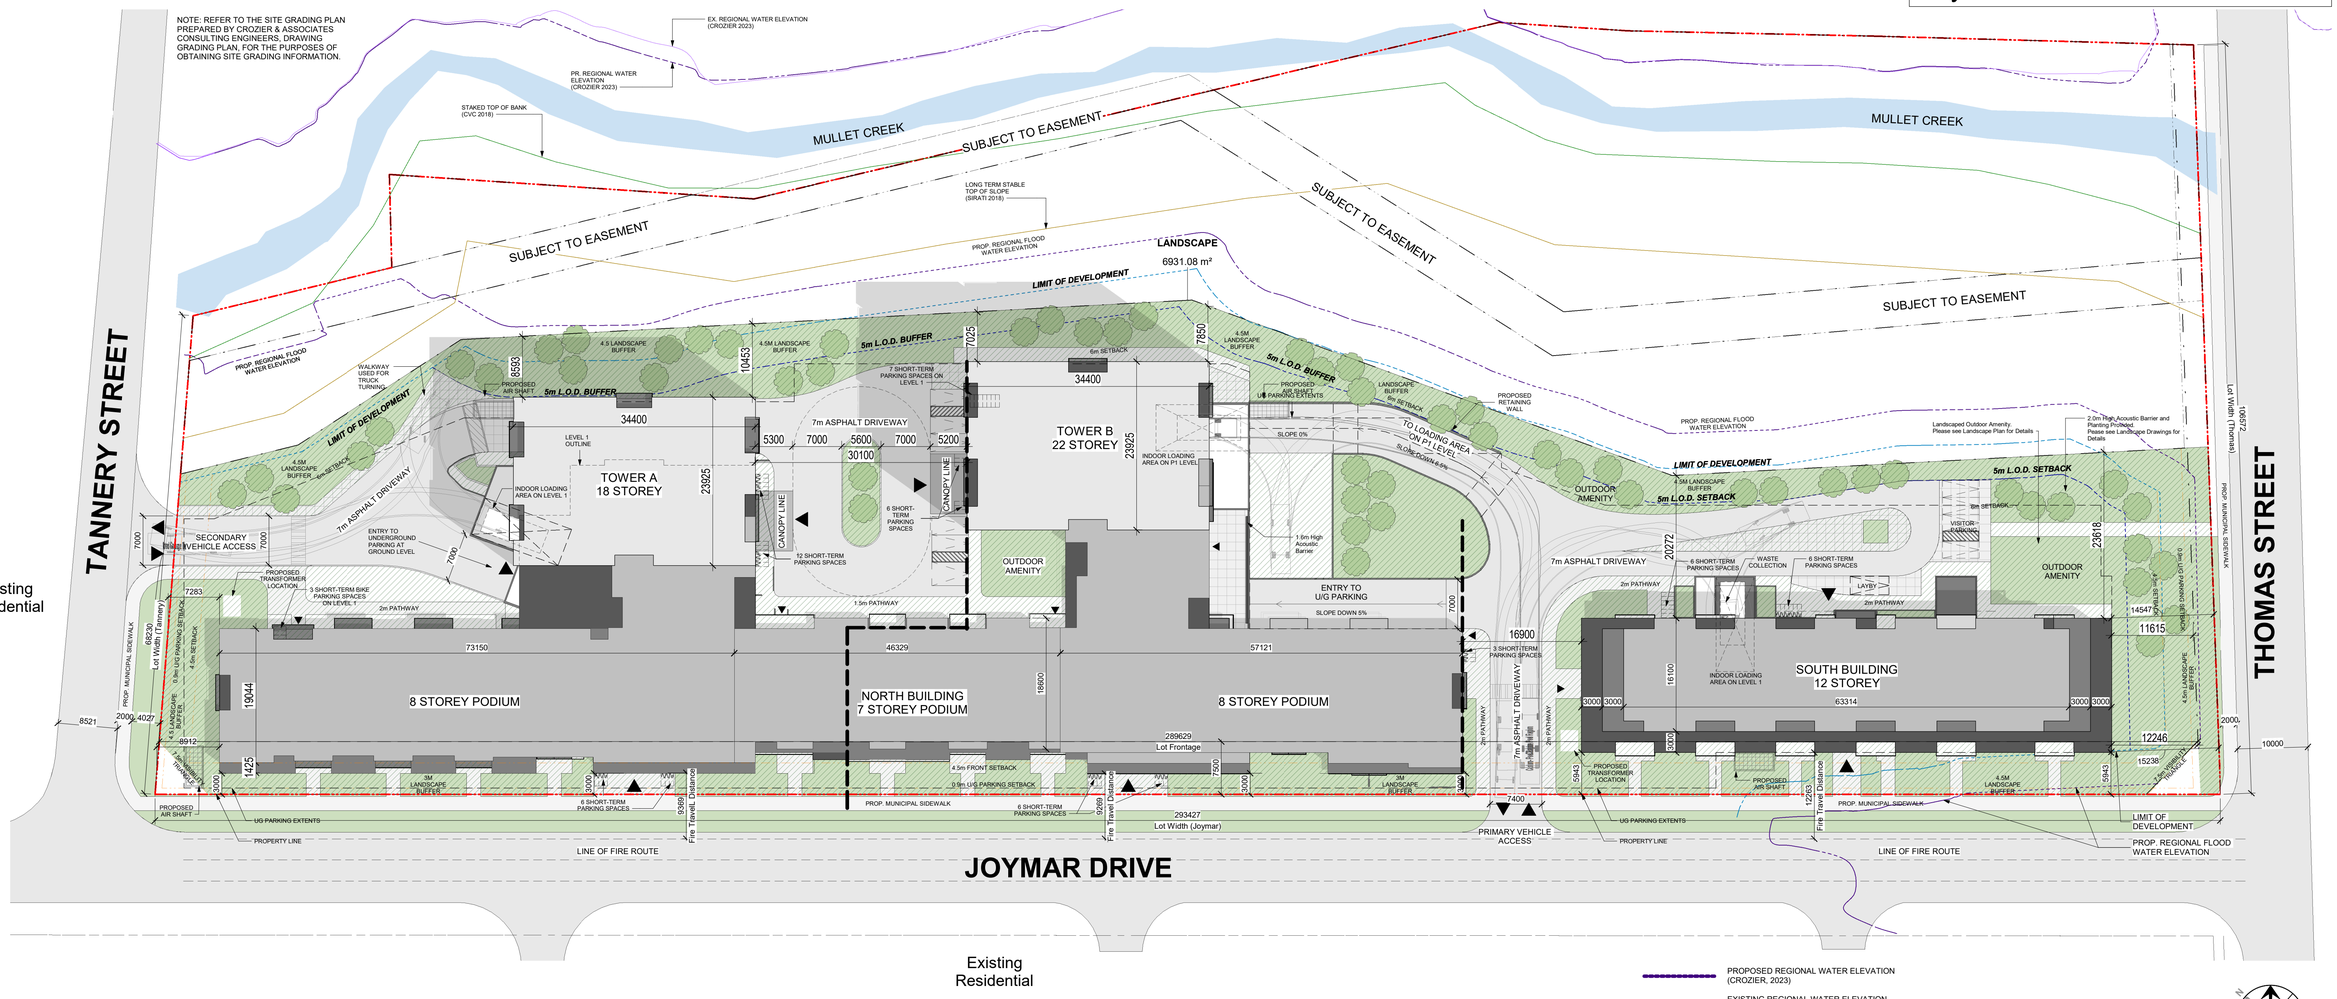

DRAFT FOR DISCUSSION ONLY

SRM architects+ urban⋆designers

De Zen GROUP

SITE PLAN

D1.1

JOYMAR DRIVE & TANNERY ST, MISSISSAUGA

0 4 8 20

Scale 1 : 400 FULL SIZE

Scale 1 : 800 HALF SIZE

2024-12-18