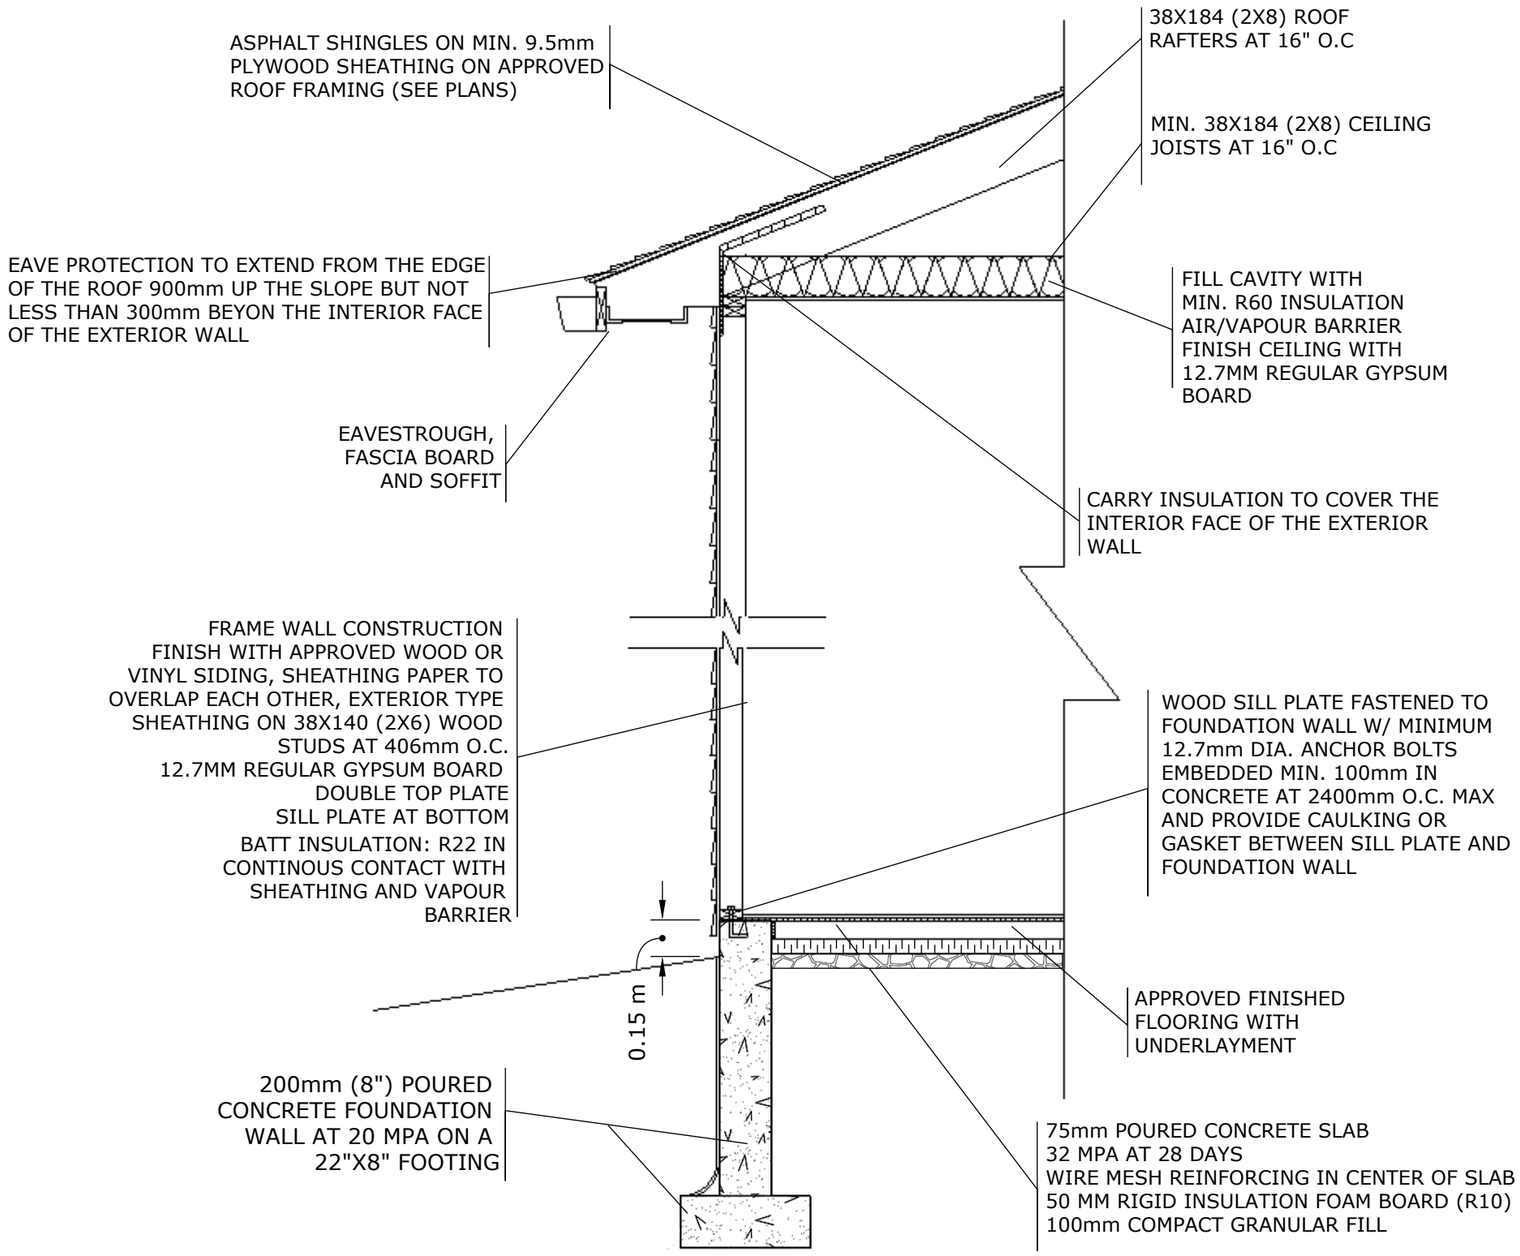


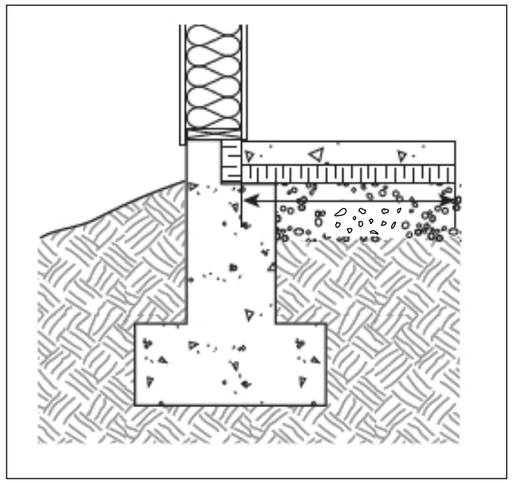

**THERMAL BRIDGE DETAIL**

CITY OF MISSISSAUGA
PLANNING AND BUILDING DIVISION
300 CITY CENTRE DRIVE, MISSISSAUGA
905-615-3200

WWW.MISSISSAUGA.CA

MISSISSAUGA

**CERTIFIED MODEL PROGRAM - STUDIO MODEL**

VISIT WWW.MISSISSAUGA.CA FOR MORE INFORMATION

FRAME WALL SIDING DETAIL

SCALE: 1:24 (1/4" = 1'-0")

**A1.04**