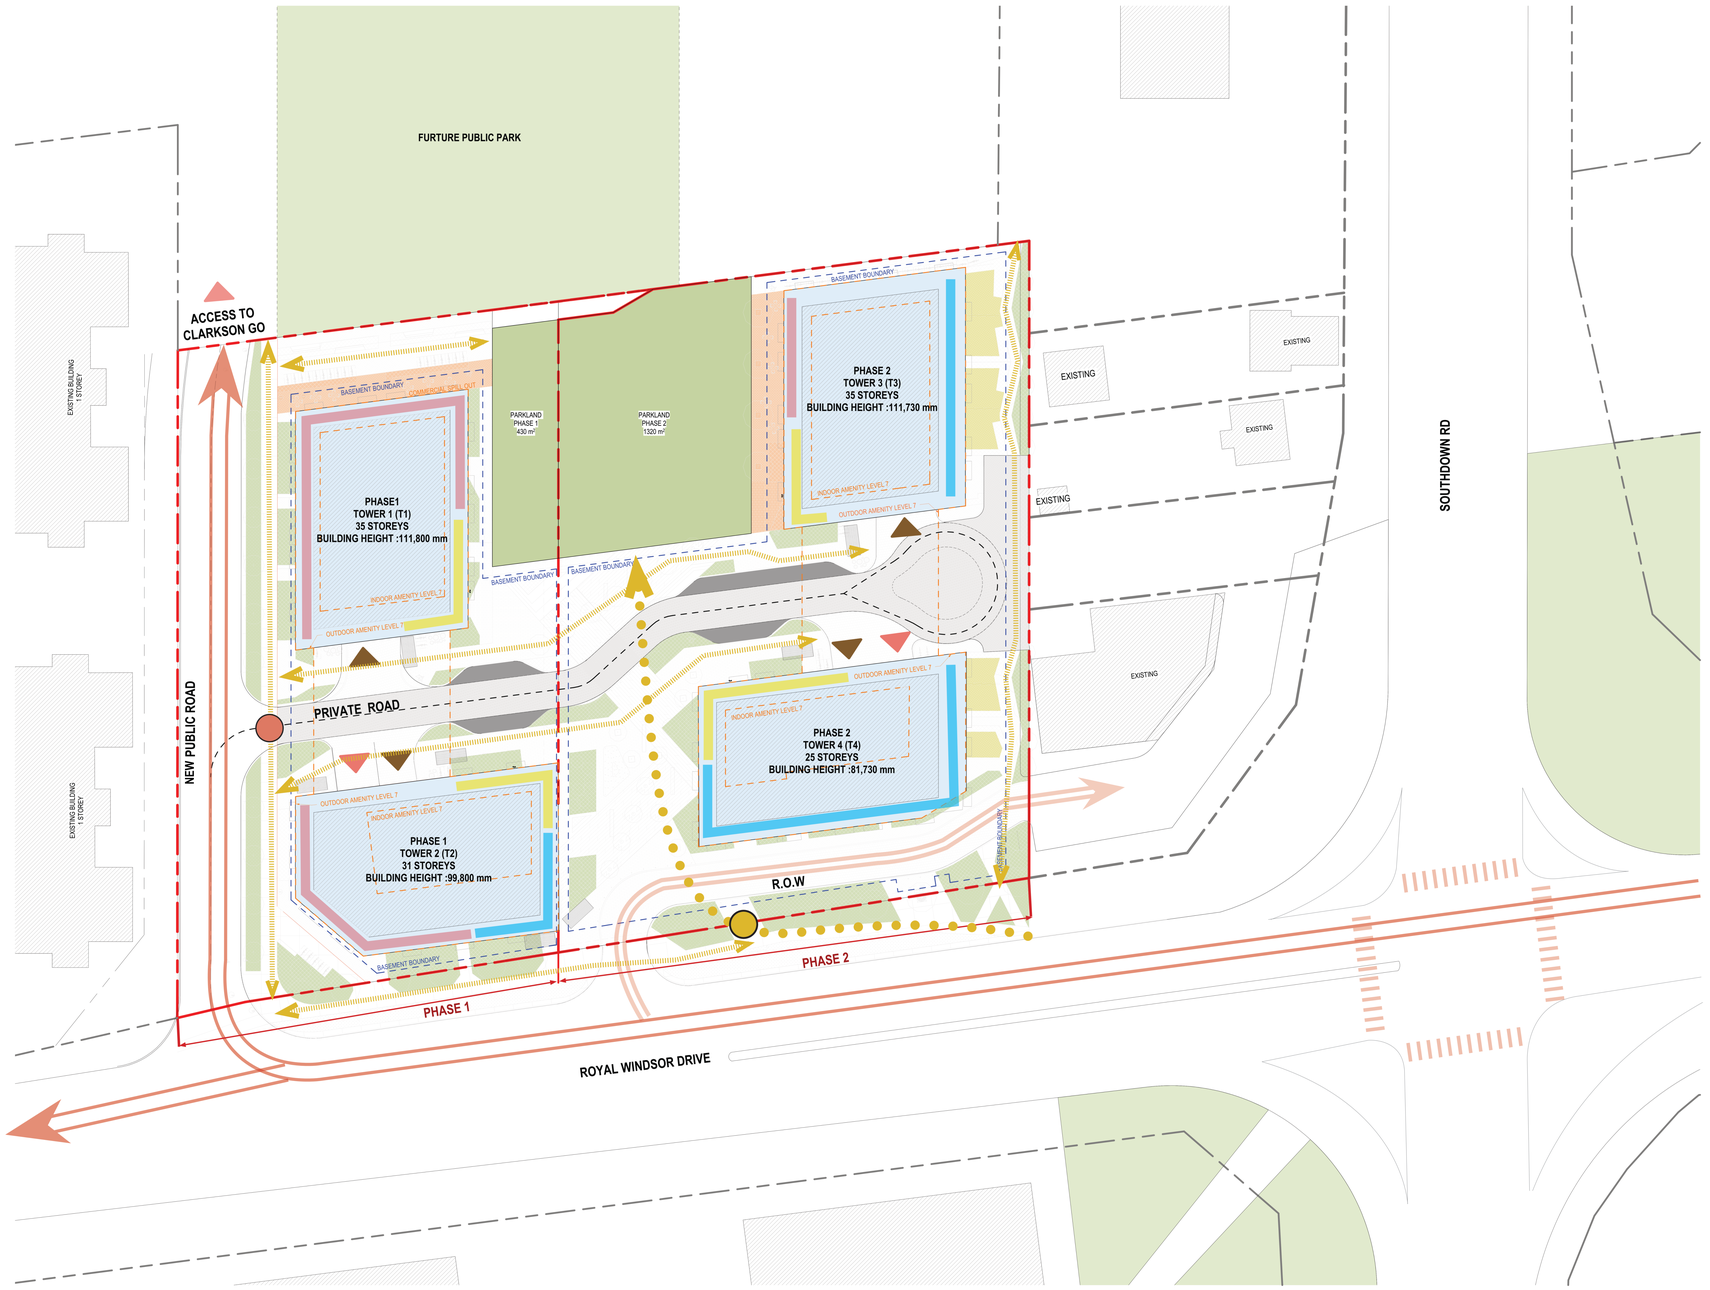

CONCEPT PLAN

CRW 2 L.P., CRW 2 G.P. INC. (c/o Slate Asset Management)

2077 & 2105 Royal Windsor drive
Mississauga ON L5J 1K5

Gensler

150 King Street West
Suite 1400
Toronto, Ontario M5H 1J9]
Canada

Tel 416.601.3890

Date	Description
1	2024-09-25 OPA/ZBA SUBMISSION

Seal / Signature

ONTARIO ASSOCIATION OF ARCHITECTS
GIULIA ROSALIE QEJVANI
LICENCE 8166

Project Name
CLARKSON GO

Project Number
67.1245.000

Description
CONCEPT PLAN

Scale

A0.035

© 2021 Gensler

10/1/2024 11:04:33 AM Autodesk Docs://067.1245.000 - Clarkson ZBA_PC3/Architecture - 67.1245.000 - Clarkson GO_PC3_ZBA SUBMISSION v2.rvt