METRIC: DISTANCES AND ELEVATIONS SHOWN ON THIS PLAN ARE IN METRES AND CAN BE CONVERTED TO FEET BY DIVIDING BY 0.3048.

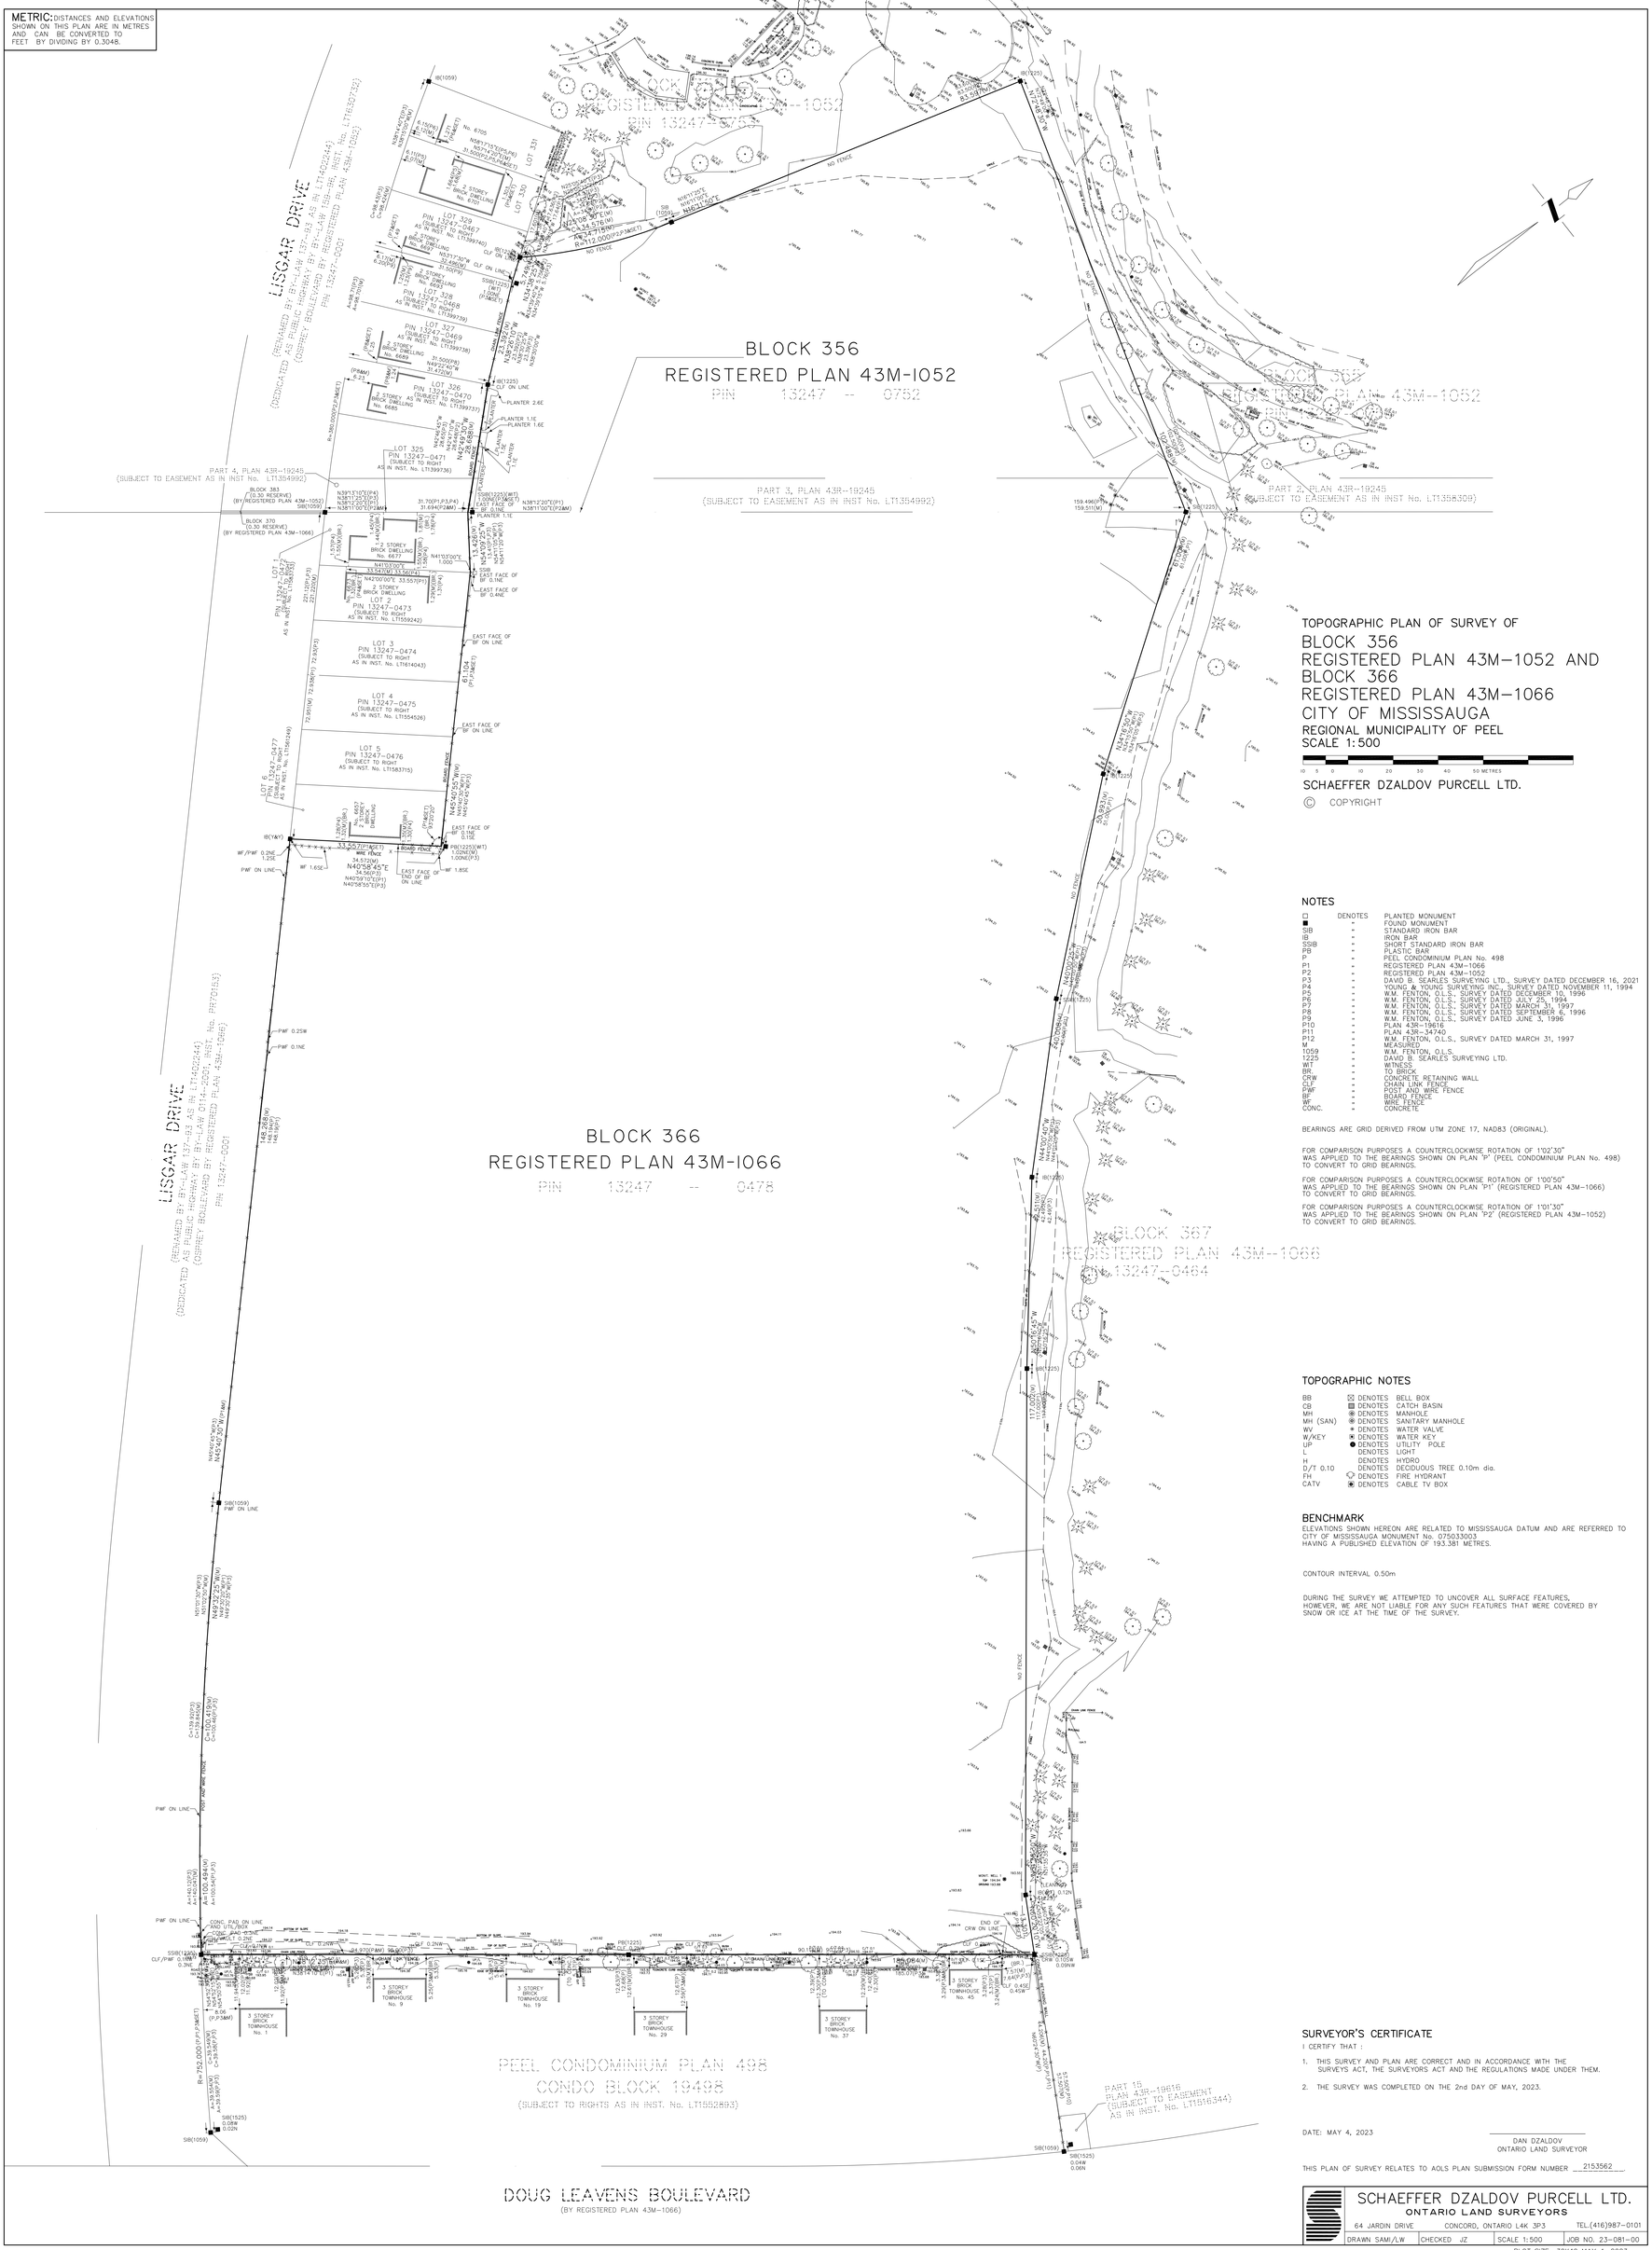
BLOCK 356
REGISTERED PLAN 43M-1052
PIN 13247 -- 0752
BLOCK 366
REGISTERED PLAN 43M-1066
PIN 13247 -- 0478
BLOCK 367
REGISTERED PLAN 43M-1066
PIN 13247-0464
REGISTERED PLAN 43M-1052
PIN 13247-0753
LISGAR DRIVE
PIN 13247-0501
DOUG LEAVENS BOULEVARD
(BY REGISTERED PLAN 43M-1066)
PEEL CONDOMINIUM PLAN 498
CONDO BLOCK 19498
(SUBJECT TO RIGHTS AS IN INST. No. LT1552893)
PART 4, PLAN 43R-19245
(SUBJECT TO EASEMENT AS IN INST No. LT1354992)
PART 3, PLAN 43R-19245
(SUBJECT TO EASEMENT AS IN INST No. LT1354992)
PART 2, PLAN 43R-19245
(SUBJECT TO EASEMENT AS IN INST No. LT1358309)
PART 15
PLAN 43R-19616
(SUBJECT TO EASEMENT
AS IN INST. No. LT1516344)
LOT 329
PIN 13247-0467
(SUBJECT TO RIGHT
AS IN INST. No. LT1599740)
LOT 328
PIN 13247-0468
(SUBJECT TO RIGHT
AS IN INST. No. LT1599739)
LOT 327
PIN 13247-0469
(SUBJECT TO RIGHT
AS IN INST. No. LT1599738)
LOT 326
PIN 13247-0470
(SUBJECT TO RIGHT
AS IN INST. No. LT1599737)
LOT 325
PIN 13247-0471
(SUBJECT TO RIGHT
AS IN INST. No. LT1399736)
LOT 1
PIN 13247-0472
(SUBJECT TO RIGHT
AS IN INST. No. LT1559242)
LOT 2
PIN 13247-0473
(SUBJECT TO RIGHT
AS IN INST. No. LT1559242)
LOT 3
PIN 13247-0474
(SUBJECT TO RIGHT
AS IN INST. No. LT1674043)
LOT 4
PIN 13247-0475
(SUBJECT TO RIGHT
AS IN INST. No. LT1554526)
LOT 5
PIN 13247-0476
(SUBJECT TO RIGHT
AS IN INST. No. LT1583715)
LOT 6
PIN 13247-0477
(SUBJECT TO RIGHT
AS IN INST. No. LT1595249)
LOT 331
PIN 13247-0466
(SUBJECT TO RIGHT
AS IN INST. No. LT1599741)
LOT 330
PIN 13247-0465
(SUBJECT TO RIGHT
AS IN INST. No. LT1599740)
BLOCK 383
(0.30 RESERVE)
(BY REGISTERED PLAN 43M-1052)
BLOCK 370
(0.30 RESERVE)
(BY REGISTERED PLAN 43M-1066)
No. 6705
No. 6697
No. 6689
No. 6685
No. 6677
No. 1
No. 9
No. 19
No. 29
No. 37
No. 45
No. 1
No. 2
No.