SKETCH ILLUSTRATING
TOPOGRAPHIC INFORMATION
128 QUEEN STREET SOUTH
CITY OF MISSISSAUGA
REGIONAL MUNICIPALITY OF PEEL

SCALE 1: 400

0 5 10 15 20 30 40 metres

David B. Searles Surveying Ltd.
ONTARIO LAND SURVEYORS

METRIC
DISTANCES SHOWN ON THIS PLAN ARE IN METRES AND CAN BE CONVERTED TO FEET BY DIVIDING BY 0.3048

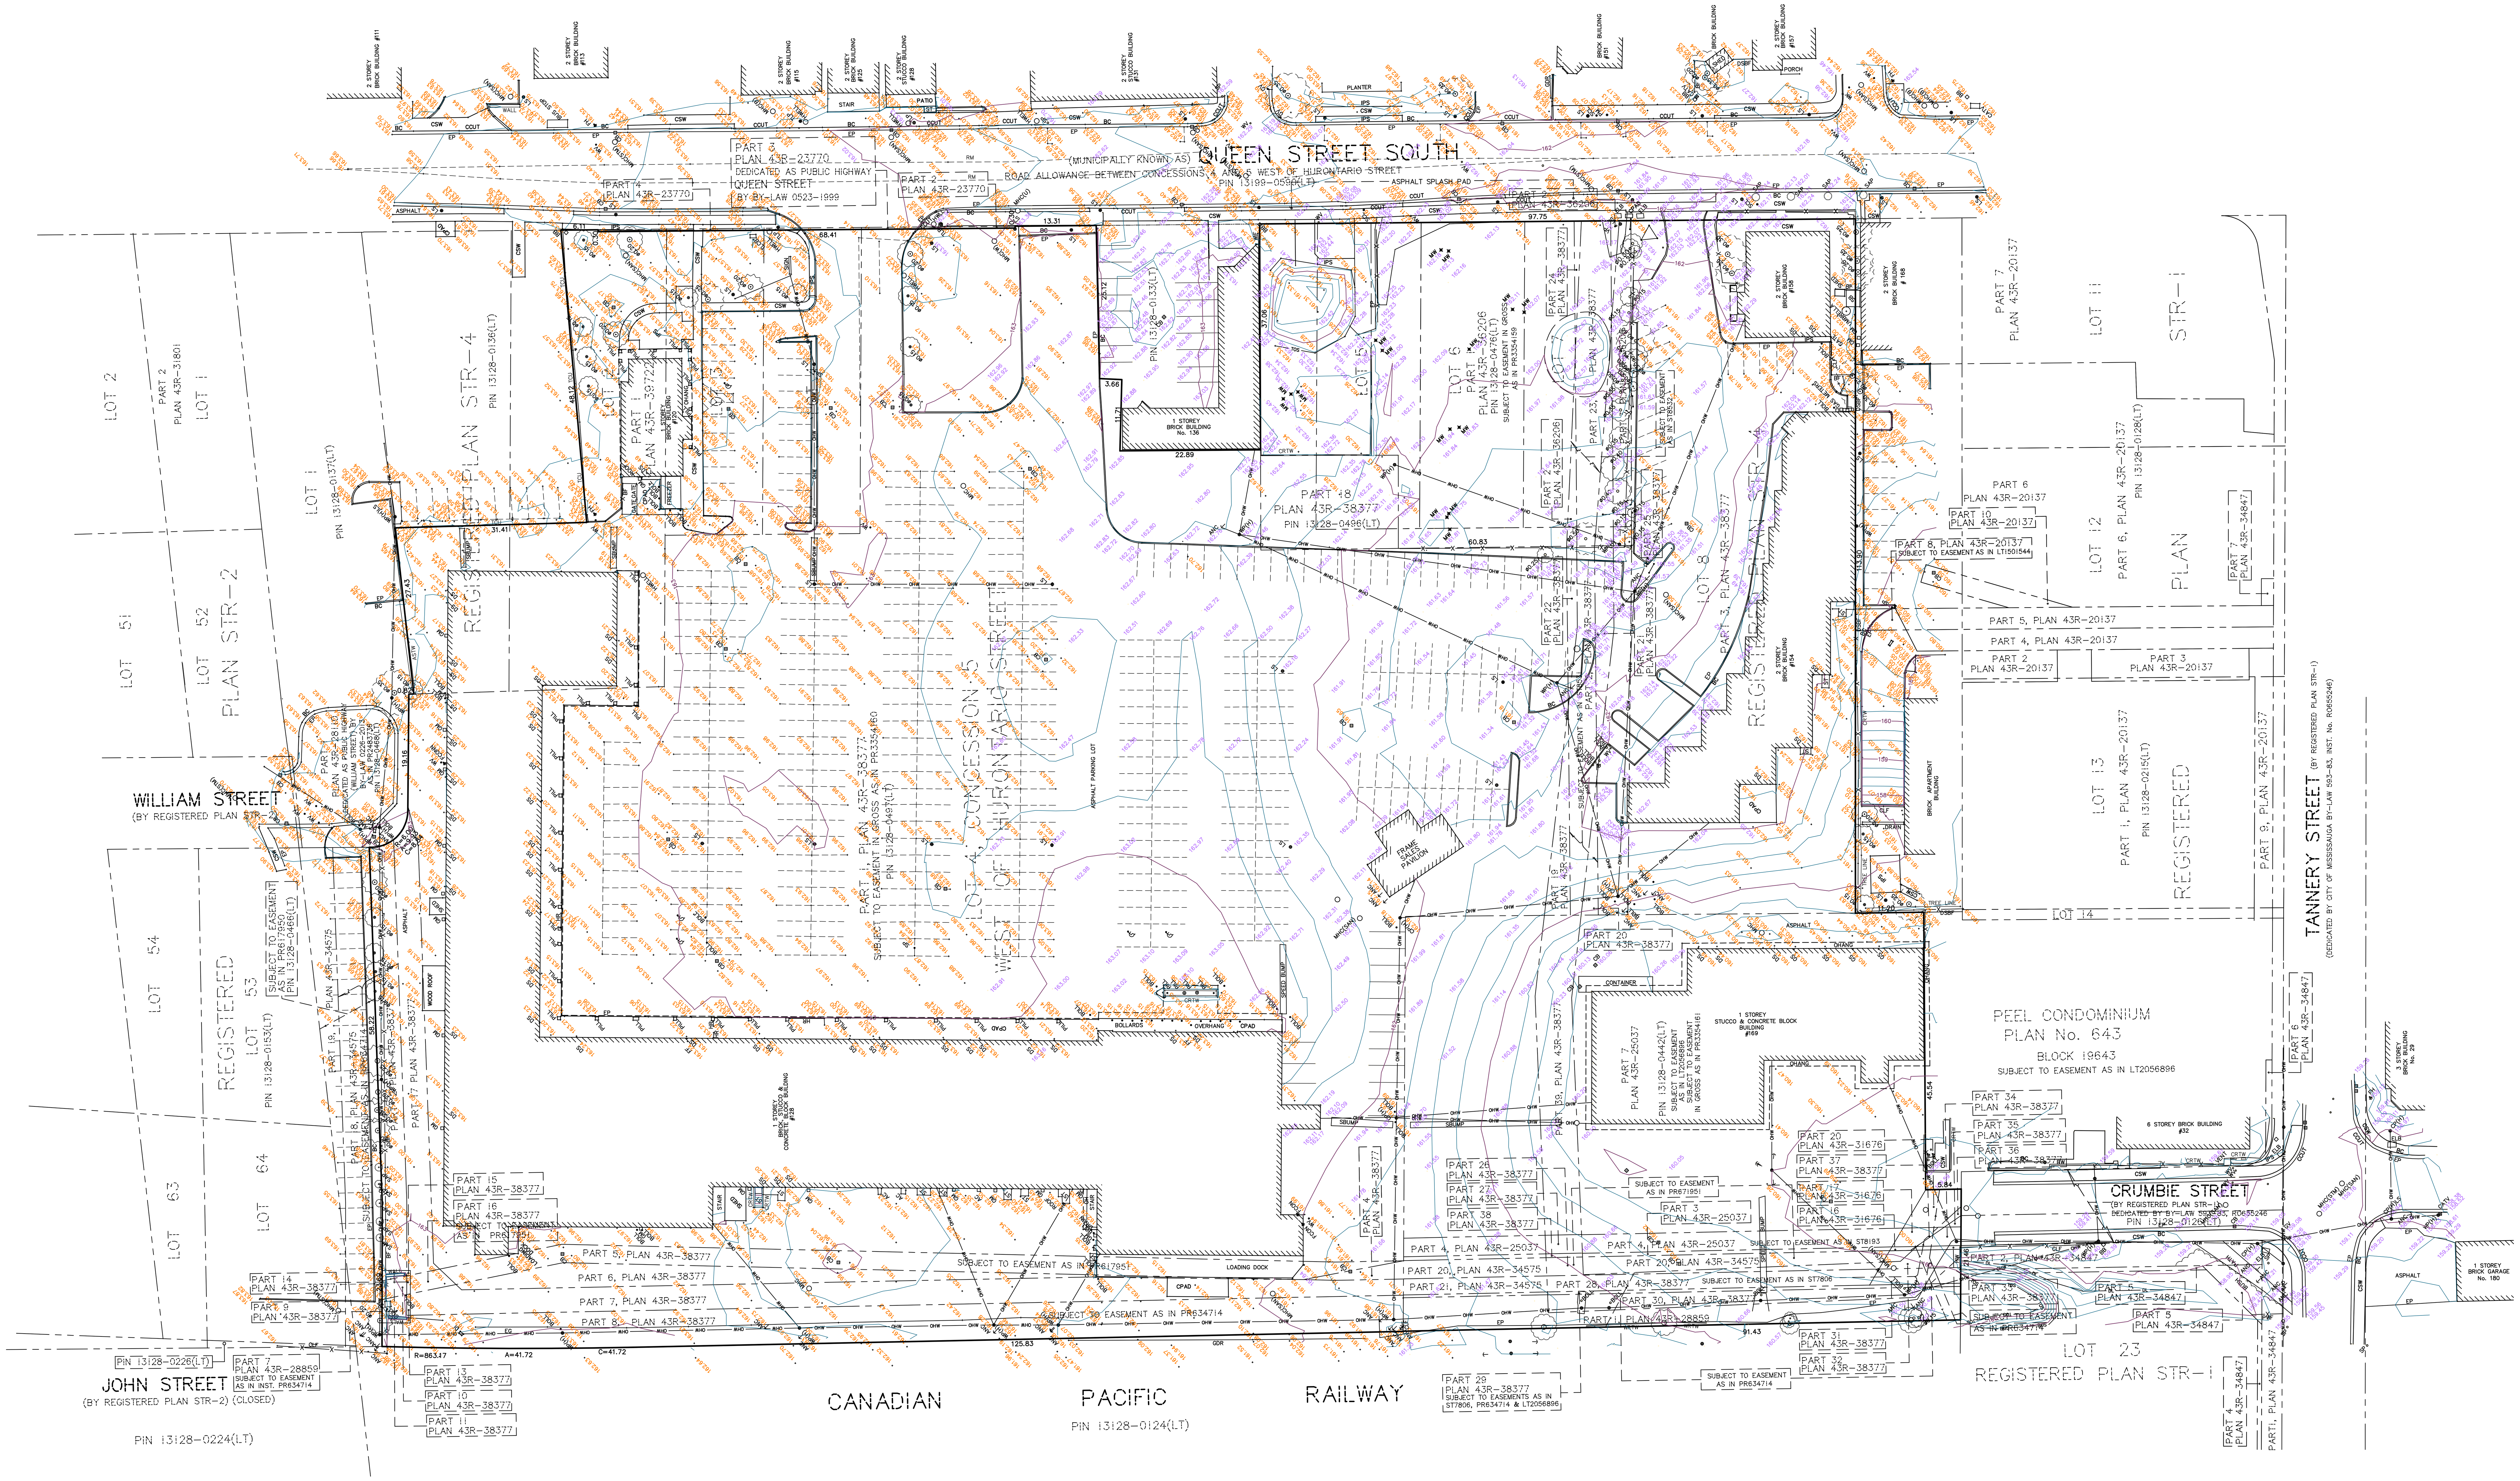

LEGEND

AC	DENOTES	AIR CONDITIONER
ANC	DENOTES	ANCHOR
ASTW	DENOTES	ARMOUR STONE RETAINING WALL
BB	DENOTES	BELL BOX
BC	DENOTES	BACK OF CURB
BF	DENOTES	BOARD FENCE
BOLL	DENOTES	BOLLARD
BW	DENOTES	BRICK WALL
CATV	DENOTES	CABLE TELEVISION BOX
CB	DENOTES	CATCH BASIN
CCUT	DENOTES	CURB CUT
CLF	DENOTES	CHAIN LINK FENCE
CPAD	DENOTES	CONCRETE PAD
CP(H)	DENOTES	CONCRETE POLE (HYDRO)
CP(H)LS	DENOTES	CONCRETE POLE (HYDRO) WITH LIGHT STANDARD
CRTW	DENOTES	CONCRETE RETAINING WALL
CSW	DENOTES	CONCRETE SIDEWALK
DI	DENOTES	DITCH INLET
DS	DENOTES	DOOR SILL
DSBF	DENOTES	DOUBLE-SIDED BOARD FENCE
EG	DENOTES	EDGE OF GRAVEL
ELB	DENOTES	ELECTRICAL BOX
EP	DENOTES	EDGE OF ASPHALT
FCON	DENOTES	FIRE CONNECTION
FF	DENOTES	FINISHED FLOOR
FH	DENOTES	FIRE HYDRANT
GDR	DENOTES	GUARDRAIL
GM	DENOTES	GAS MAIN
GS	DENOTES	GARAGE SILL
GV	DENOTES	GAS VALVE
HR	DENOTES	HAND RAIL
HW	DENOTES	HEADWALL
HWELL	DENOTES	HANDWELL
IPS	DENOTES	INTERLOCKING PAVING STONES
ILB	DENOTES	INTERLOCKING BRICK
LS	DENOTES	LIGHT STANDARD
MHC	DENOTES	MAINTENANCE HOLE COVER
MHC(B)	DENOTES	MAINTENANCE HOLE COVER (BELL)
MHC(SAN)	DENOTES	MAINTENANCE HOLE COVER (SANITARY)
MHC(STM)	DENOTES	MAINTENANCE HOLE COVER (STORM)
MHC(U)	DENOTES	MAINTENANCE HOLE COVER (UTILITY)
MW	DENOTES	MONITORING WELL
OHANG	DENOTES	OVERHANG
PILL	DENOTES	PILLAR
PM	DENOTES	PARKING METER
PWF	DENOTES	POST AND WIRE FENCE
RM	DENOTES	ROAD MARKINGS
SAP	DENOTES	SAPLING
SB	DENOTES	SAND BOX
SBUMP	DENOTES	SPEED BUMP
SCL	DENOTES	SEWER CLEAN OUT
SP	DENOTES	SIGN POST
ST	DENOTES	STAIRS
TCU	DENOTES	TEMPORARY PARKING CURB
TLCB	DENOTES	TRAFFIC LIGHT CONTROL BOX
TLP	DENOTES	TRAFFIC LIGHT POLE
VP	DENOTES	VENT PIPE
WIF	DENOTES	WROUGHT IRON FENCE
WP(H)	DENOTES	WOODEN POLE(HYDRO)
WP(H)LS	DENOTES	WOODEN POLE (HYDRO) WITH LIGHT STANDARD
WRTW	DENOTES	WOODEN RETAINING WALL
WV	DENOTES	WATER VALVE
Ø	DENOTES	DIAMETER
—TOS—	DENOTES	TOP OF SLOPE
—DL—	DENOTES	DITCH LINE
—BOS—	DENOTES	BOTTOM OF SLOPE
—OHW—	DENOTES	OVERHEAD WIRES
♿	DENOTES	HANDICAP
	DENOTES	CONIFEROUS TREE
	DENOTES	DECIDUOUS TREE
	DENOTES	TREE LINE
162.54	DENOTES	FIELDWORK COMPLETED ON JANUARY 17, 2023.
162.54	DENOTES	FIELDWORK COMPLETED ON JANUARY 19, 2017. AND UPDATED ON FEBRUARY 4, 2022.

NOTE

FIELDORK COMPLETED ON JANUARY 17, 2023.

BENCHMARK NOTE

ELEVATIONS ARE REFERRED TO THE CITY OF MISSISSAUGA BENCHMARK No. 970, BEING A PLATE MOUNTED HORIZONTALLY IN THE CONCRETE PAD IN FRONT OF THE TRAFFIC LIGHT CONTROL BOX LOCATED AT THE NORTHEAST CORNER OF THE INTERSECTION OF MISSISSAUGA ROAD AND EGLINTON AVENUE WEST, HAVING AN ELEVATION OF 148.702 m.

VERTICAL DATUM: CANADIAN GEODETIC DATUM, 1928 (NOT 1978 SOUTHERN ONTARIO READJUSTMENT)

CAUTION

THIS IS NOT A PLAN OF SURVEY AND SHALL NOT BE USED EXCEPT FOR THE PURPOSE INDICATED IN THE TITLE BLOCK.

BOUNDARY INFORMATION ILLUSTRATED HEREON HAS BEEN COMPILED FROM REGISTRY OFFICE INFORMATION AND HAS NOT BEEN VERIFIED BY FIELD MEASUREMENT.

© THE REPRODUCTION, ALTERATION OR USE OF THIS PLAN, IN WHOLE OR IN PART, WITHOUT THE EXPRESS PERMISSION OF DAVID B. SEARLES SURVEYING LTD. IS STRICTLY PROHIBITED.

David B. Searles Surveying Ltd.
ONTARIO LAND SURVEYORS
4255 Sherwoodtowne Blvd., Suite 206, Mississauga, Ontario L4Z 1Y5
Tel: (905) 273-6840 Fax: (905) 896-4410
Email: info@dbsearles.ca

Calculator	Draftsperson
AV	IV
Editor	Plan Index No.
AV	V 15

Calculation File	Drawing File	File No.
64-2-12CAL.DWG	64-6-12.DWG	64-6-12